Scan # 48156

MAP OF SURVEY AND LOT SPLIT

PREPARED FOR

FREEMAN AND MARY JANE SWANK

SITUATED IN THE TOWNSHIP OF PITTSFIELD, COUNTY OF LORAIN, STATE OF OHIO
AND BEING PART OF ORIGINAL PITTSFIELD TOWNSHIP LOT NO. 96

SURVEYOR'S STATEMENT

DISTANCES ARE EXPRESSED IN FEET AND DECIMAL PARTS THEREOF. BEARINGS ARE TO AN ASSUMED MERIDIAN AND ARE USED TO INDICATE ANGLES ONLY. PERMANENT MONUMENTS WERE FOUND OR SET AS INDICATED HEREON. ALL OF WHICH I DECLARE TO BE CORRECT TO THE BEST OF MY ABILITIES AND BELIEF.

Thomas M. Snezek — 1-5-94
THOMAS M. SNEZEK, R.L.S. 7051 — DATE
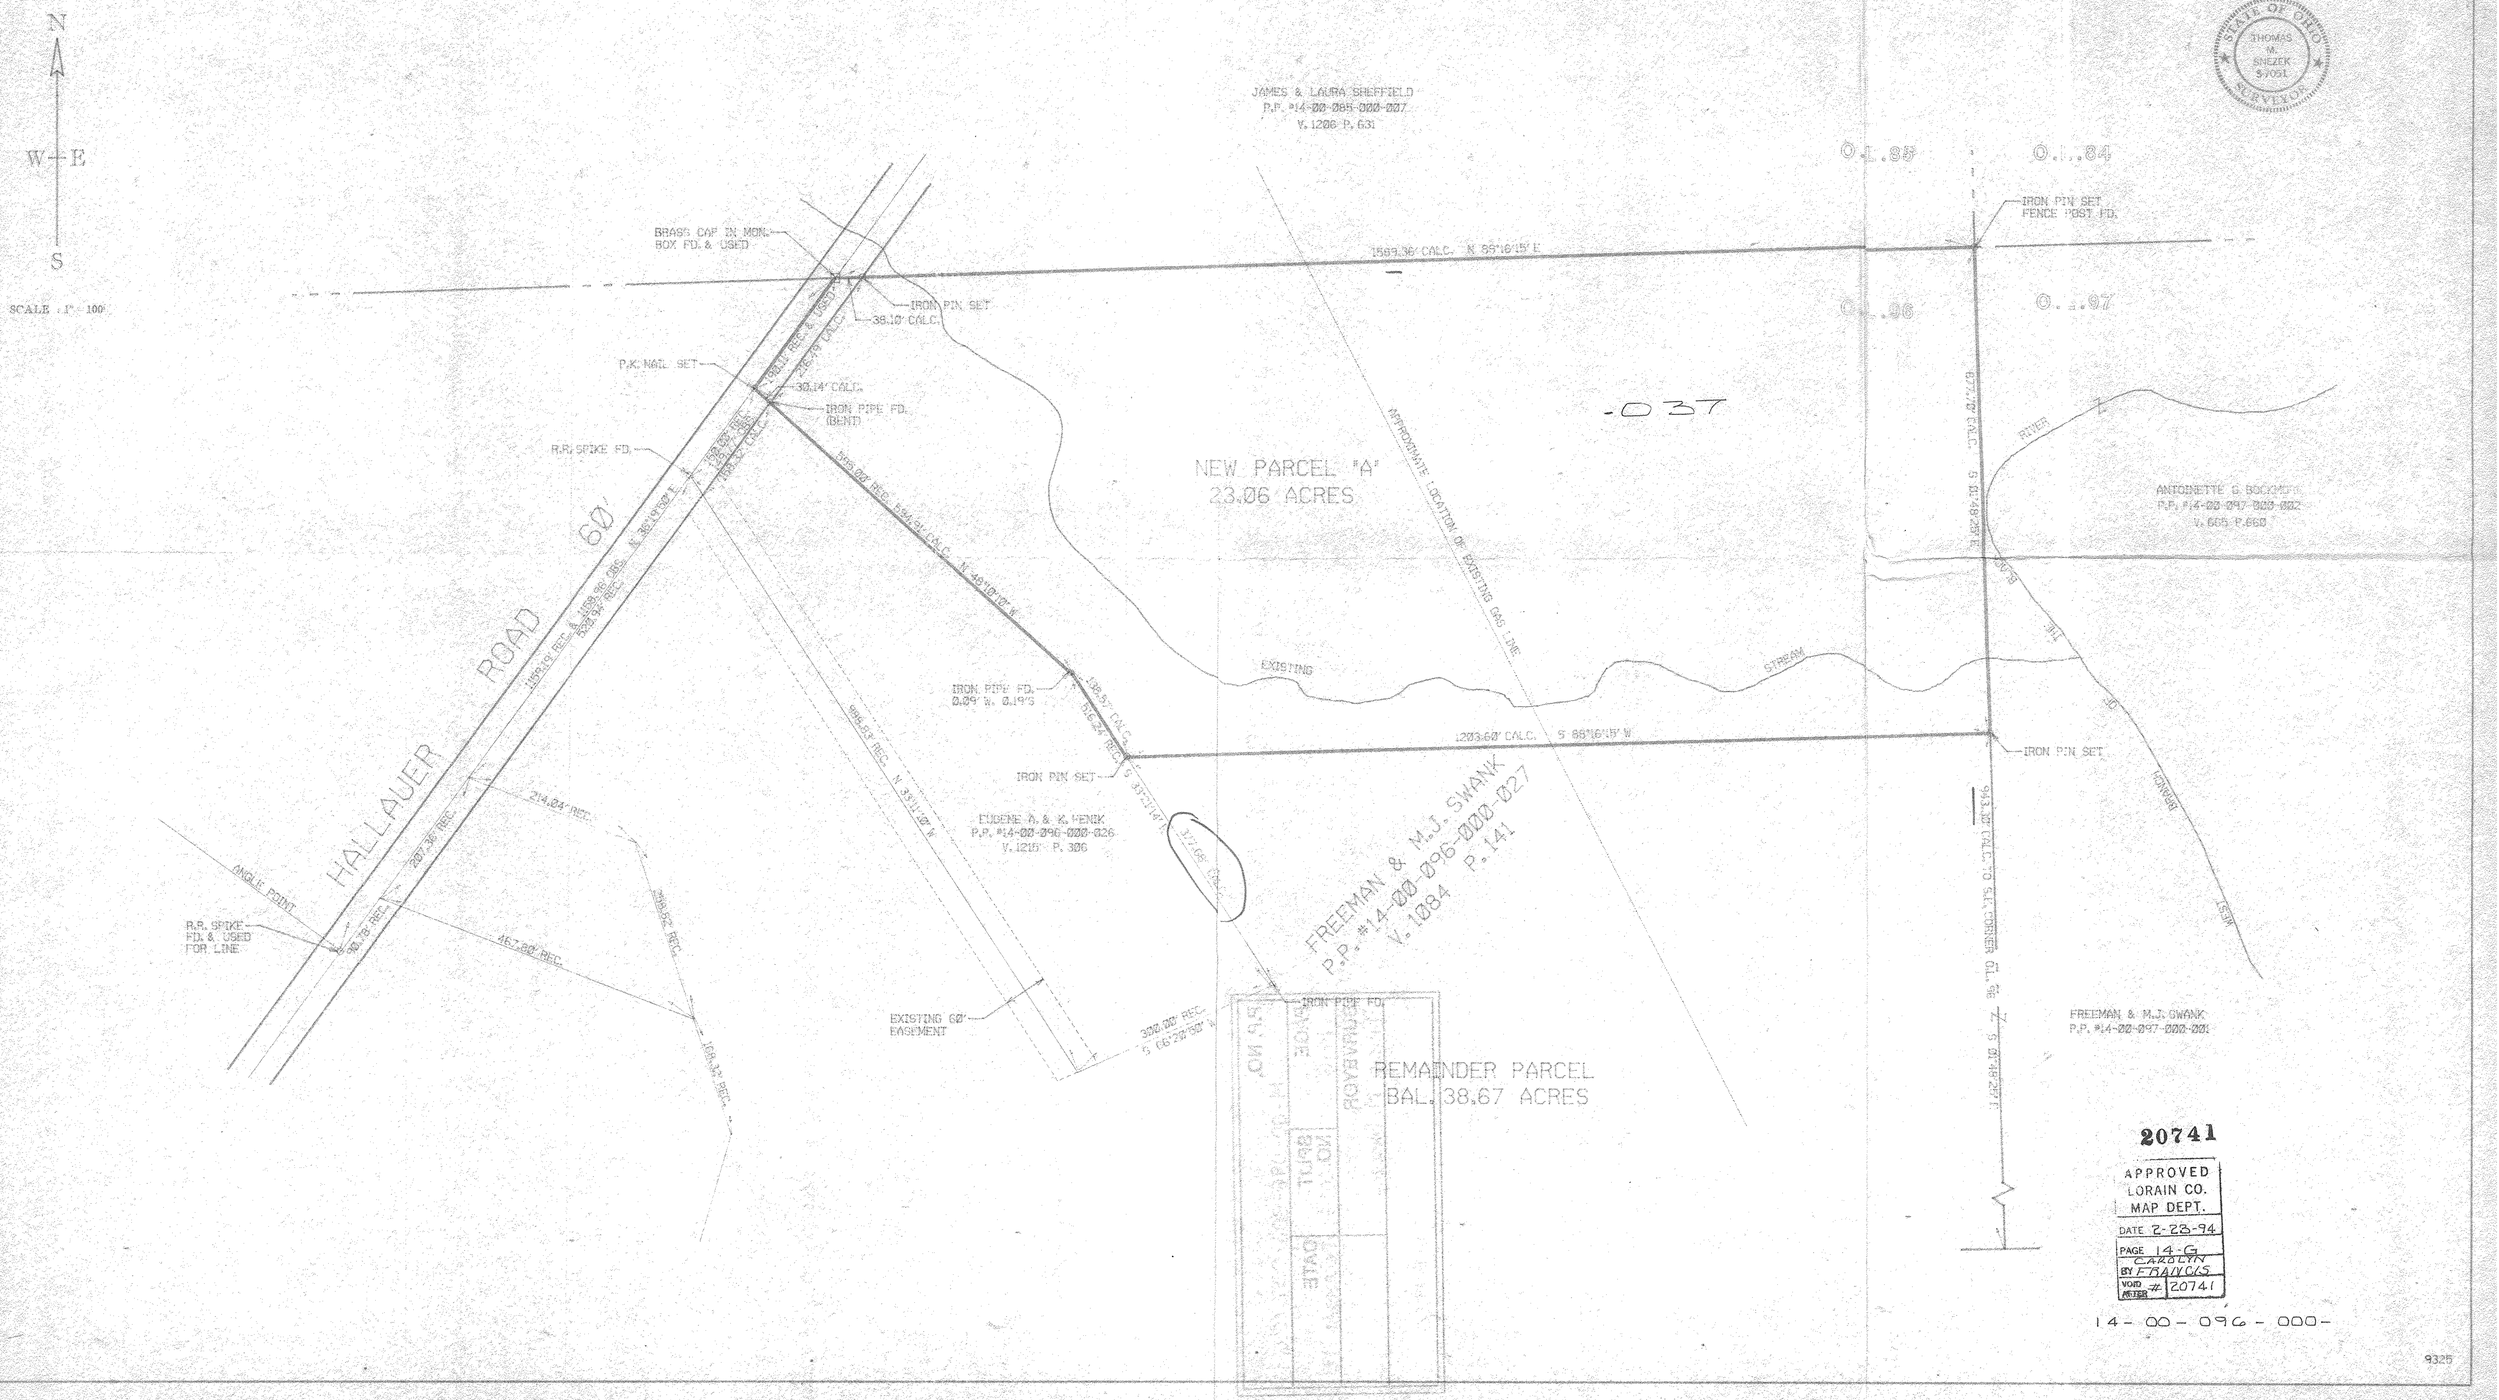
STATE OF OHIO — THOMAS M. SNEZEK — 7051 — SURVEYOR