14-9
Scan # 48157 14-00-096-000-047-049

LAUNDON . SIMON . CAHL & ASSOC. INC.
CONSULTING ENGINEERS & SURVEYORS
219 COURT ST. ELYRIA, OHIO 44035

SURVEY FOR:
Marjorie Reising

Orig. Lot 96	City of	Date 9-9-91 Scale 1"=50'
Orig. Sec	Village of	Dwn. by R.C. Chkd. by
Tract	County of LORAIN	Job No. 91-2078 F.B. 221/63
Township of PITTSFIELD	State of OHIO	Printed JAN 14 1992

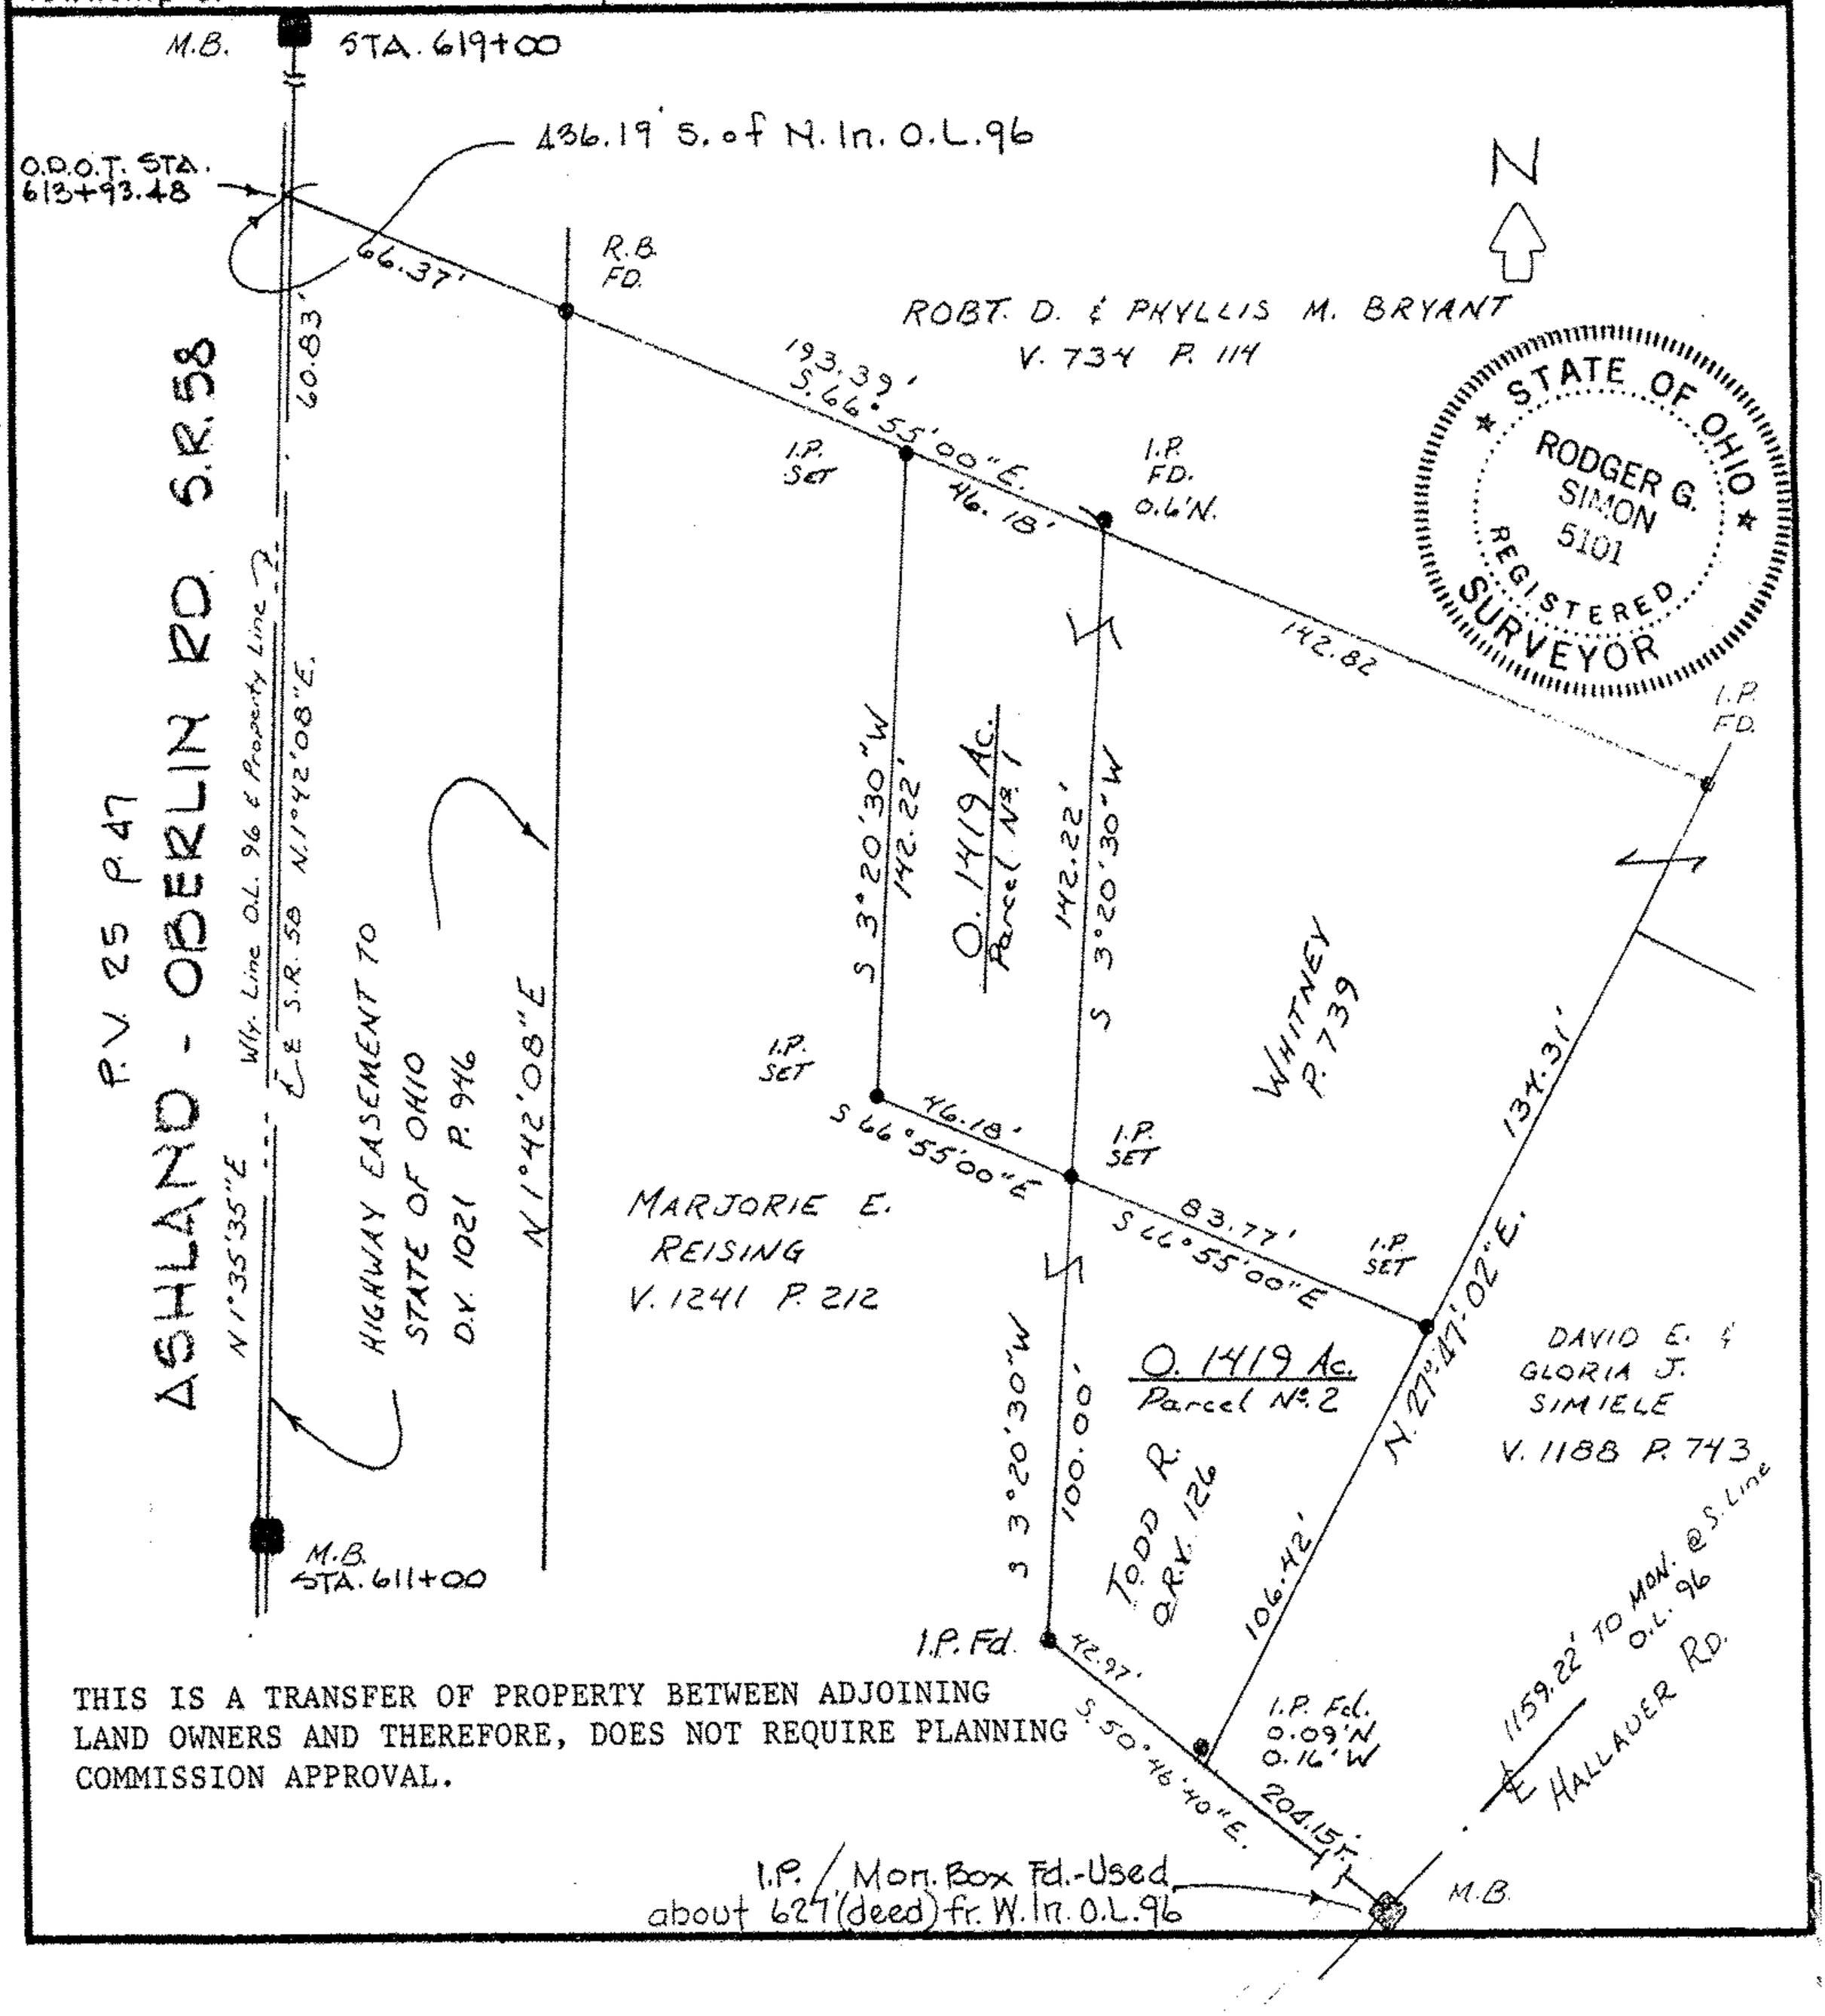

THIS IS A TRANSFER OF PROPERTY BETWEEN ADJOINING LAND OWNERS AND THEREFORE, DOES NOT REQUIRE PLANNING COMMISSION APPROVAL.