SURVEY

OF PART OF

ORIGINAL COLUMBIA TOWNSHIP LOT Nº 79
TOWNSHIP OF COLUMBIA STATION
COUNTY OF LORAIN
STATE OF OHIO

DATE: JULY 1977

SCALE: 1" = 100'

PREPARED FOR:

PAULINE FLORY FISHER

26706 SPAGE ROAD
OLMSTED FALLS, OHIO

PREPARED BY:

FOOR AND ASSOC

LAND SURVEYORS
N. RIDGEVILLE, OHIO

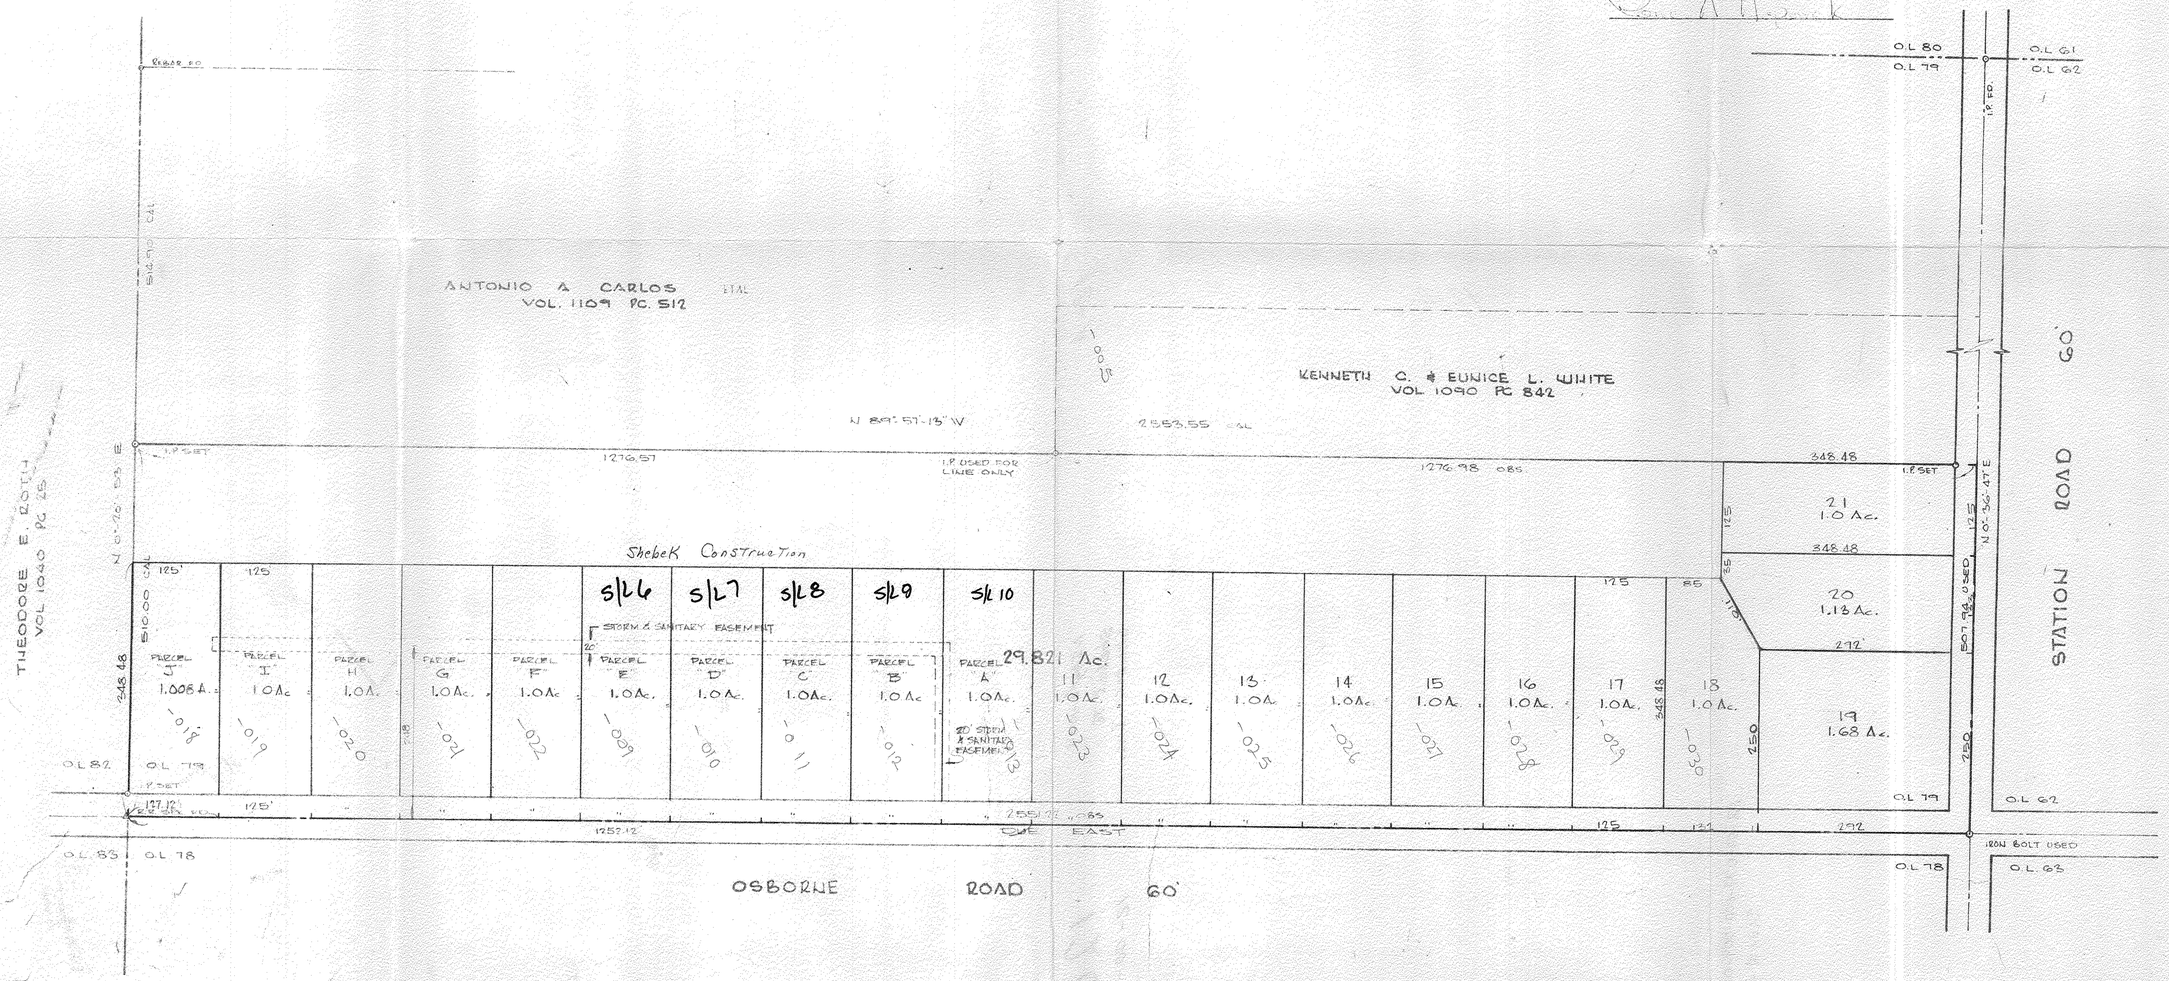

REVISED: 10/21/77
77-142

FB. 12 PG. 33