PLAT OF SURVEY AND PARCEL SPLIT

PREPARED FOR:

EDWARD D. NOVAK

SITUATED IN COLUMBIA TOWNSHIP, LORAIN COUNTY, OHIO,
AND BEING PART OF ORIGINAL LOT NO. 79

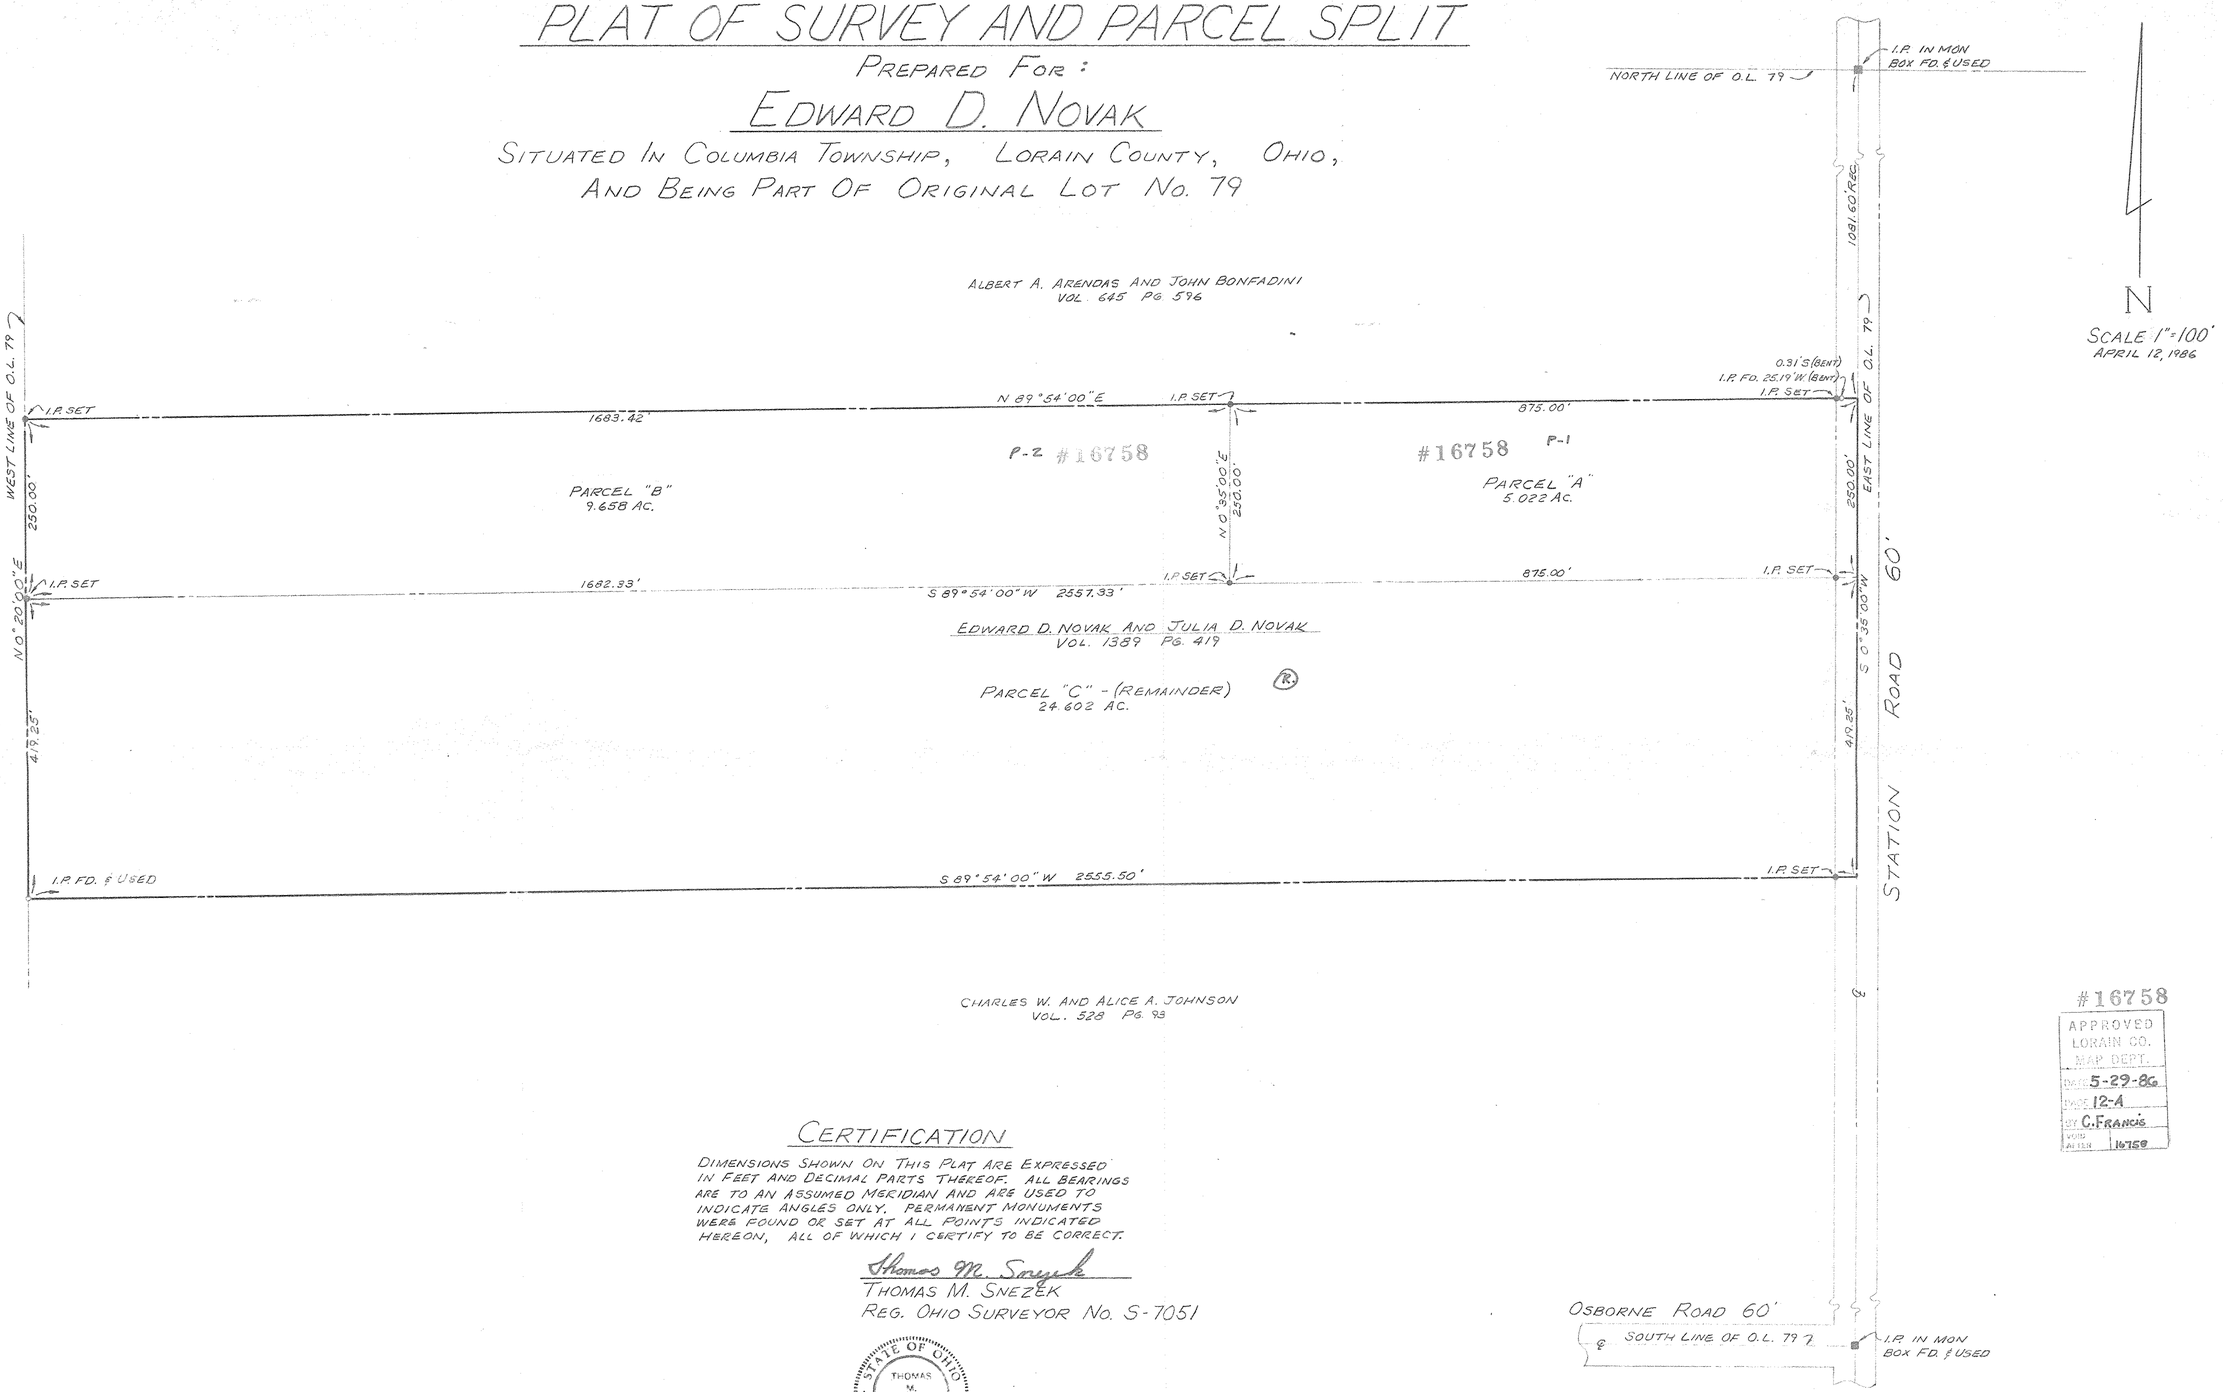

#16758
APPROVED
LORAIN CO.
MAP DEPT.
DATE 5-29-86
PAGE 12-A
BY C. FRANCIS
VOL/PLATBOOK 16758

CERTIFICATION

DIMENSIONS SHOWN ON THIS PLAT ARE EXPRESSED IN FEET AND DECIMAL PARTS THEREOF. ALL BEARINGS ARE TO AN ASSUMED MERIDIAN AND ARE USED TO INDICATE ANGLES ONLY. PERMANENT MONUMENTS WERE FOUND OR SET AT ALL POINTS INDICATED HEREON, ALL OF WHICH I CERTIFY TO BE CORRECT.

Thomas M. Snezek
THOMAS M. SNEZEK
REG. OHIO SURVEYOR NO. S-7051

STATE OF OHIO
THOMAS M. SNEZEK
S-7051
SURVEYOR

SCALE: 1" = 100'	DRAWING NO.
SH. 1 OF 1	S - 103

FORM EGT-D-1 2M 3-69 102