Scan# 48249

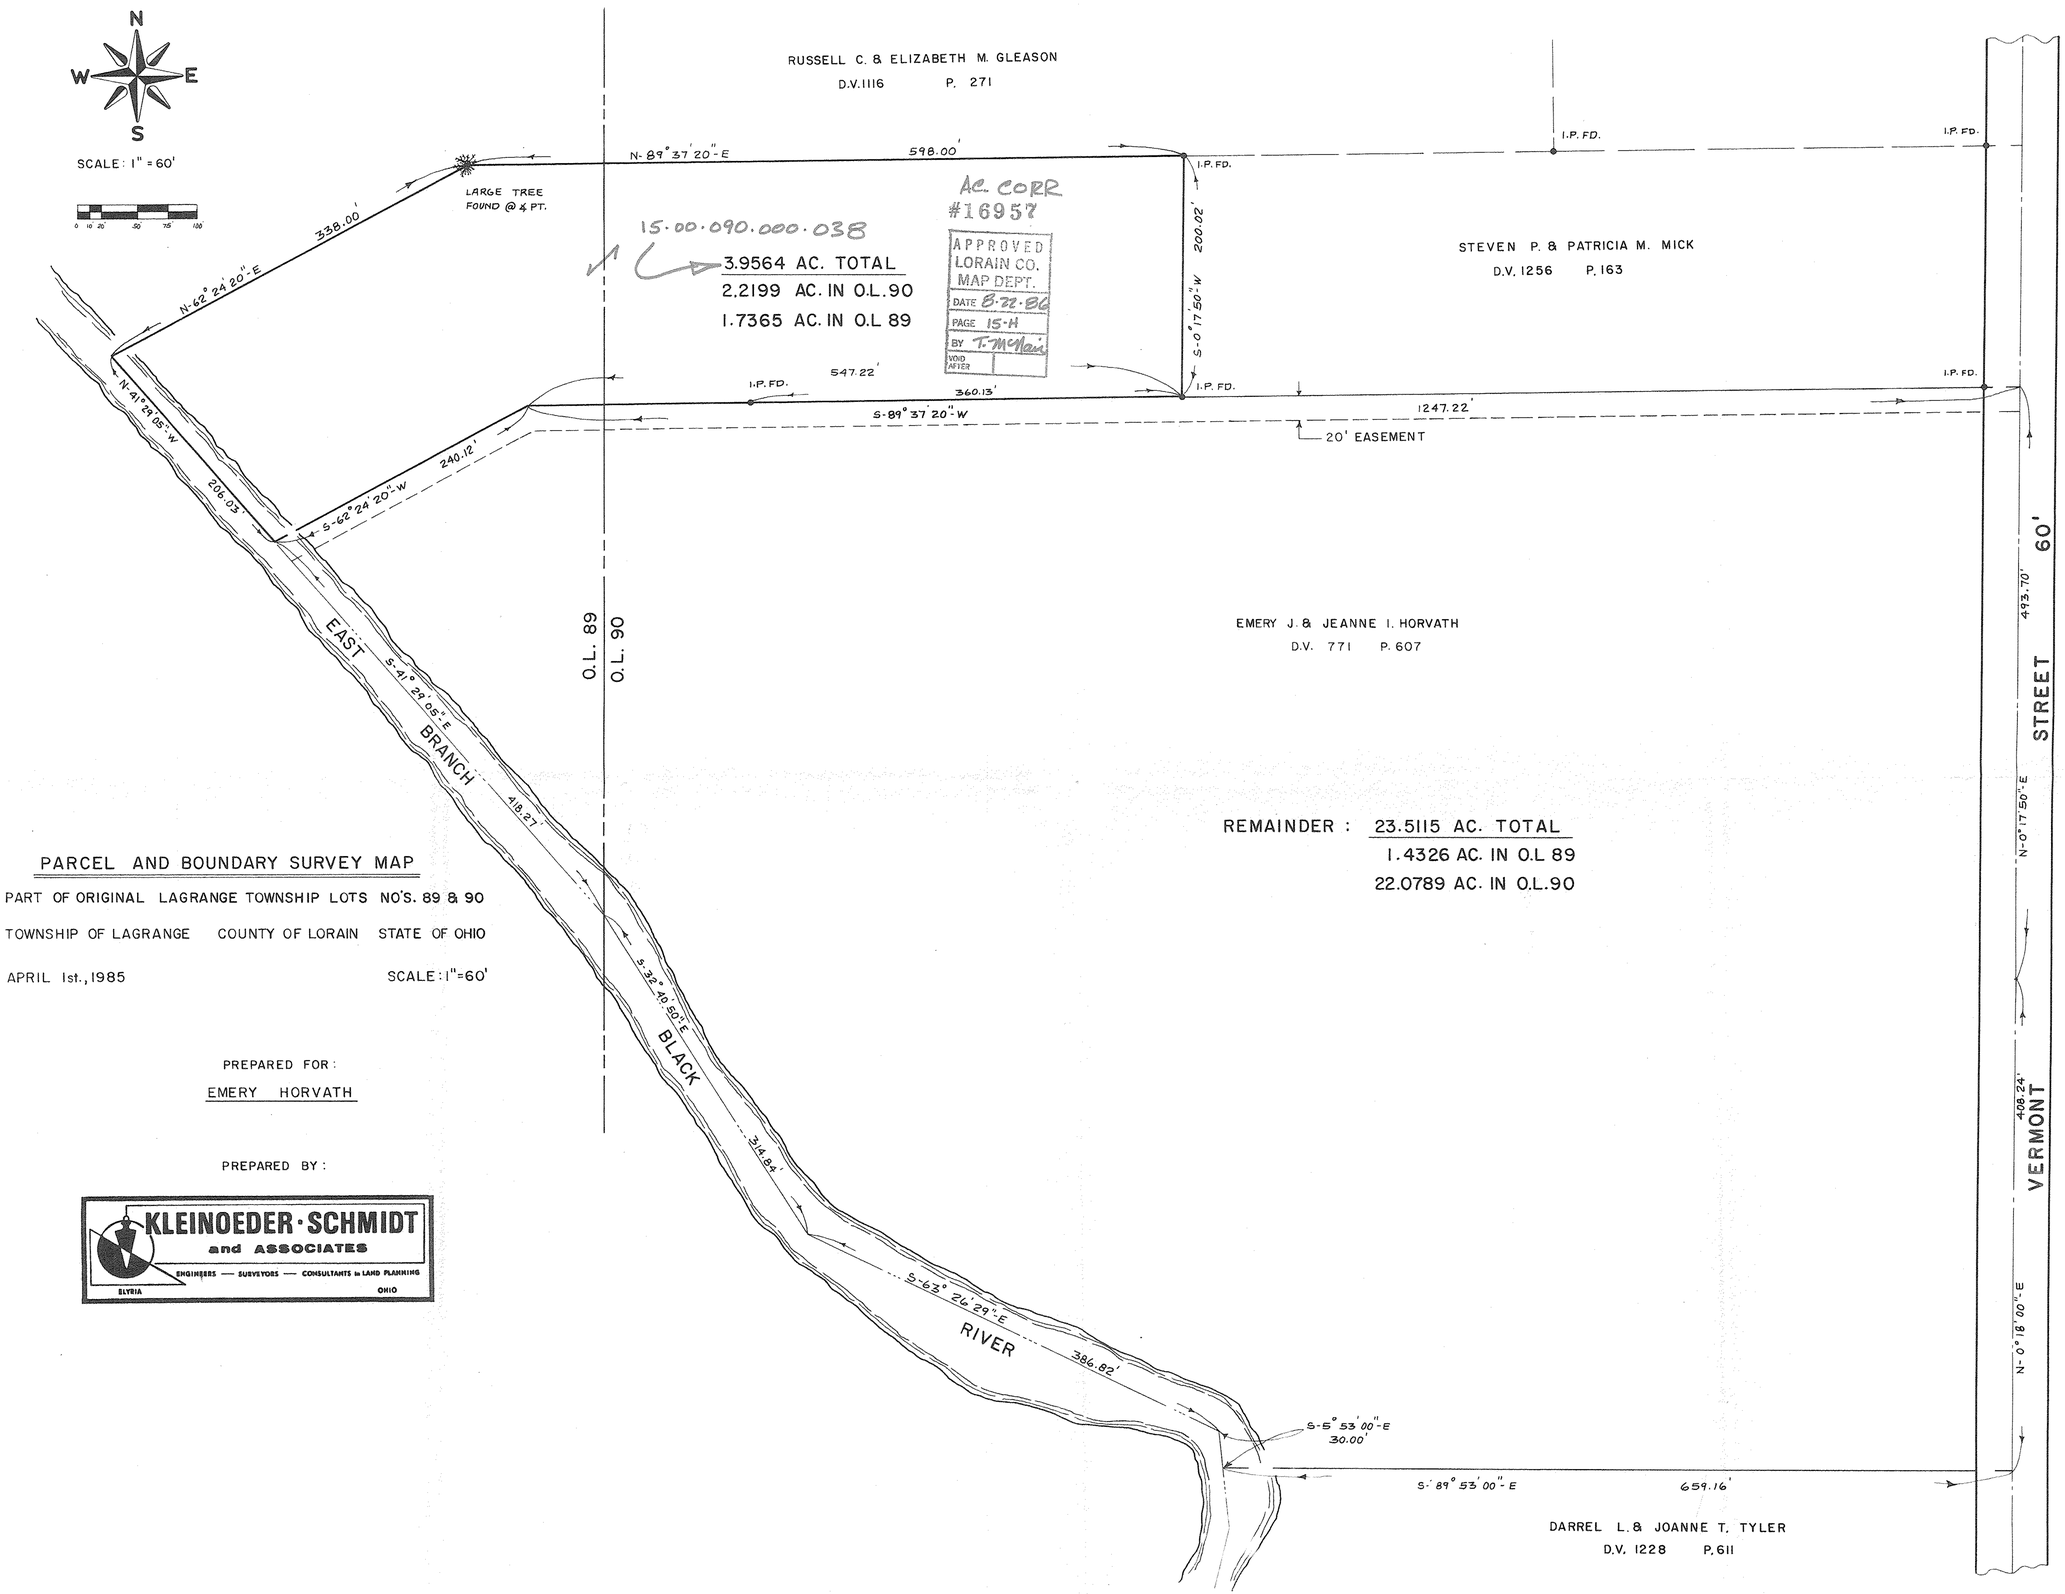

PARCEL AND BOUNDARY SURVEY MAP

PART OF ORIGINAL LAGRANGE TOWNSHIP LOTS NO'S. 89 & 90

TOWNSHIP OF LAGRANGE COUNTY OF LORAIN STATE OF OHIO

APRIL 1st., 1985 SCALE: 1"=60'

PREPARED FOR:

EMERY HORVATH

PREPARED BY:

KLEINOEDER · SCHMIDT and ASSOCIATES
ENGINEERS — SURVEYORS — CONSULTANTS in LAND PLANNING
ELYRIA OHIO

#16130
APPROVED LORAIN CO. MAP DEPT.
DATE 4-16-85
PAGE 15-H
BY T. McNair
VOID AFTER

JOB NO. 85-51