Scan # 48252

15-00-093.000-023

Parent 017-021

PLAT OF BOUNDARY SURVEY

FLORENCE BEHNER

PART OF ORIGINAL LOT 93, LAGRANGE TOWNSHIP,
LORAIN COUNTY, OHIO

00752

APPROVED
LORAIN CO.
MAP DEPT
DATE 5-21-01
PAGE 15-H
BY J Hatfield
01-00752

BEARINGS ARE ASSUMED.

ERROR OF CLOSURE IS LESS THAN 1:10,000.

SCALE 1"=200'

200 0 200

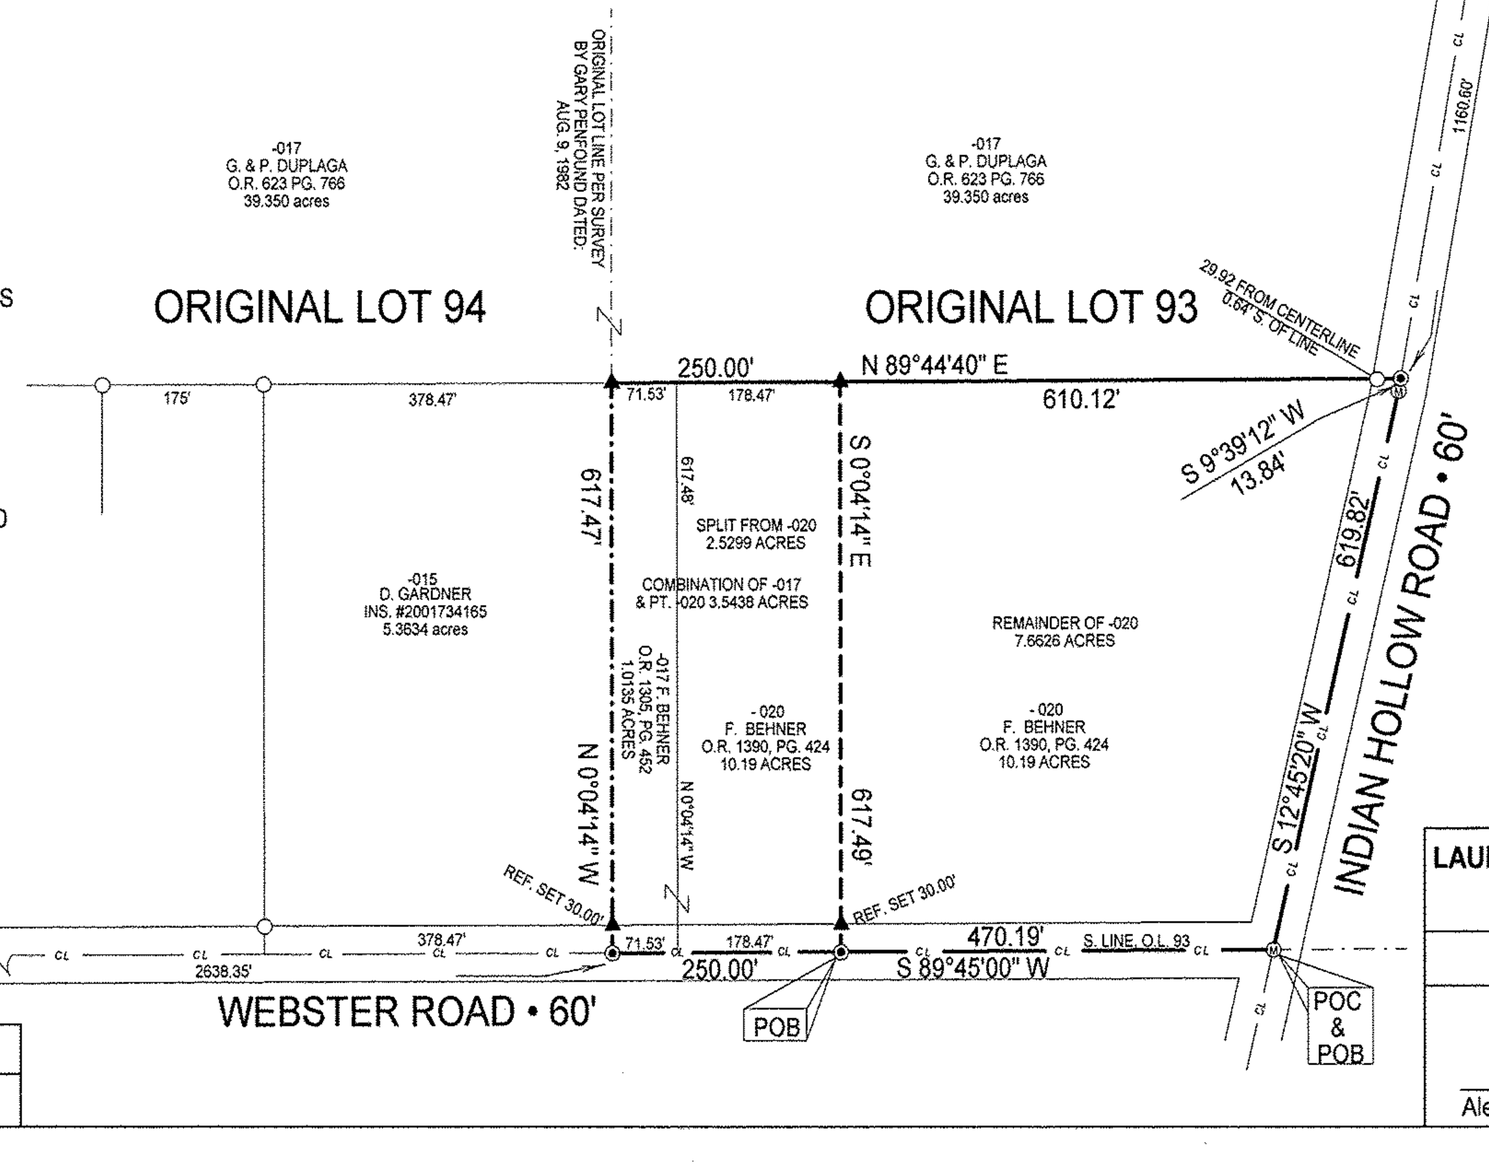

Legend

- ○ Iron Pipe Found
- Ⓜ Iron Pin In Monument Box Found
- ⊙ Magnetic PK Spike Set
- ▲ Iron Pin Set

STATE OF OHIO
ALEX KELSER
S-7871
REGISTERED PROFESSIONAL SURVEYOR

DATE:	2/23/01
JOB NO.:	013337

LAUNDON • SIMON • KELSER & ASSOC., INC.
PROFESSIONAL LAND SURVEYORS
110 MIDDLE AVE. • ELYRIA, OHIO • 44035
PHONE (440) 322-7625

Alex Kelser RLS #7871