Note: Bearings shown are to an assumed Meridian and are used to describe angles only.

Being known as part of Camden Township Lot 4, Tract 11 and Part of Henrietta Township Lot 14 Tract 12 and known as Lorain County Tax Map Parcel Numbers 13-11-004-000-001 and 08-12-014-000-008

N
W E
S

0 250'

Scale 1" = 250'

June 25, 2014

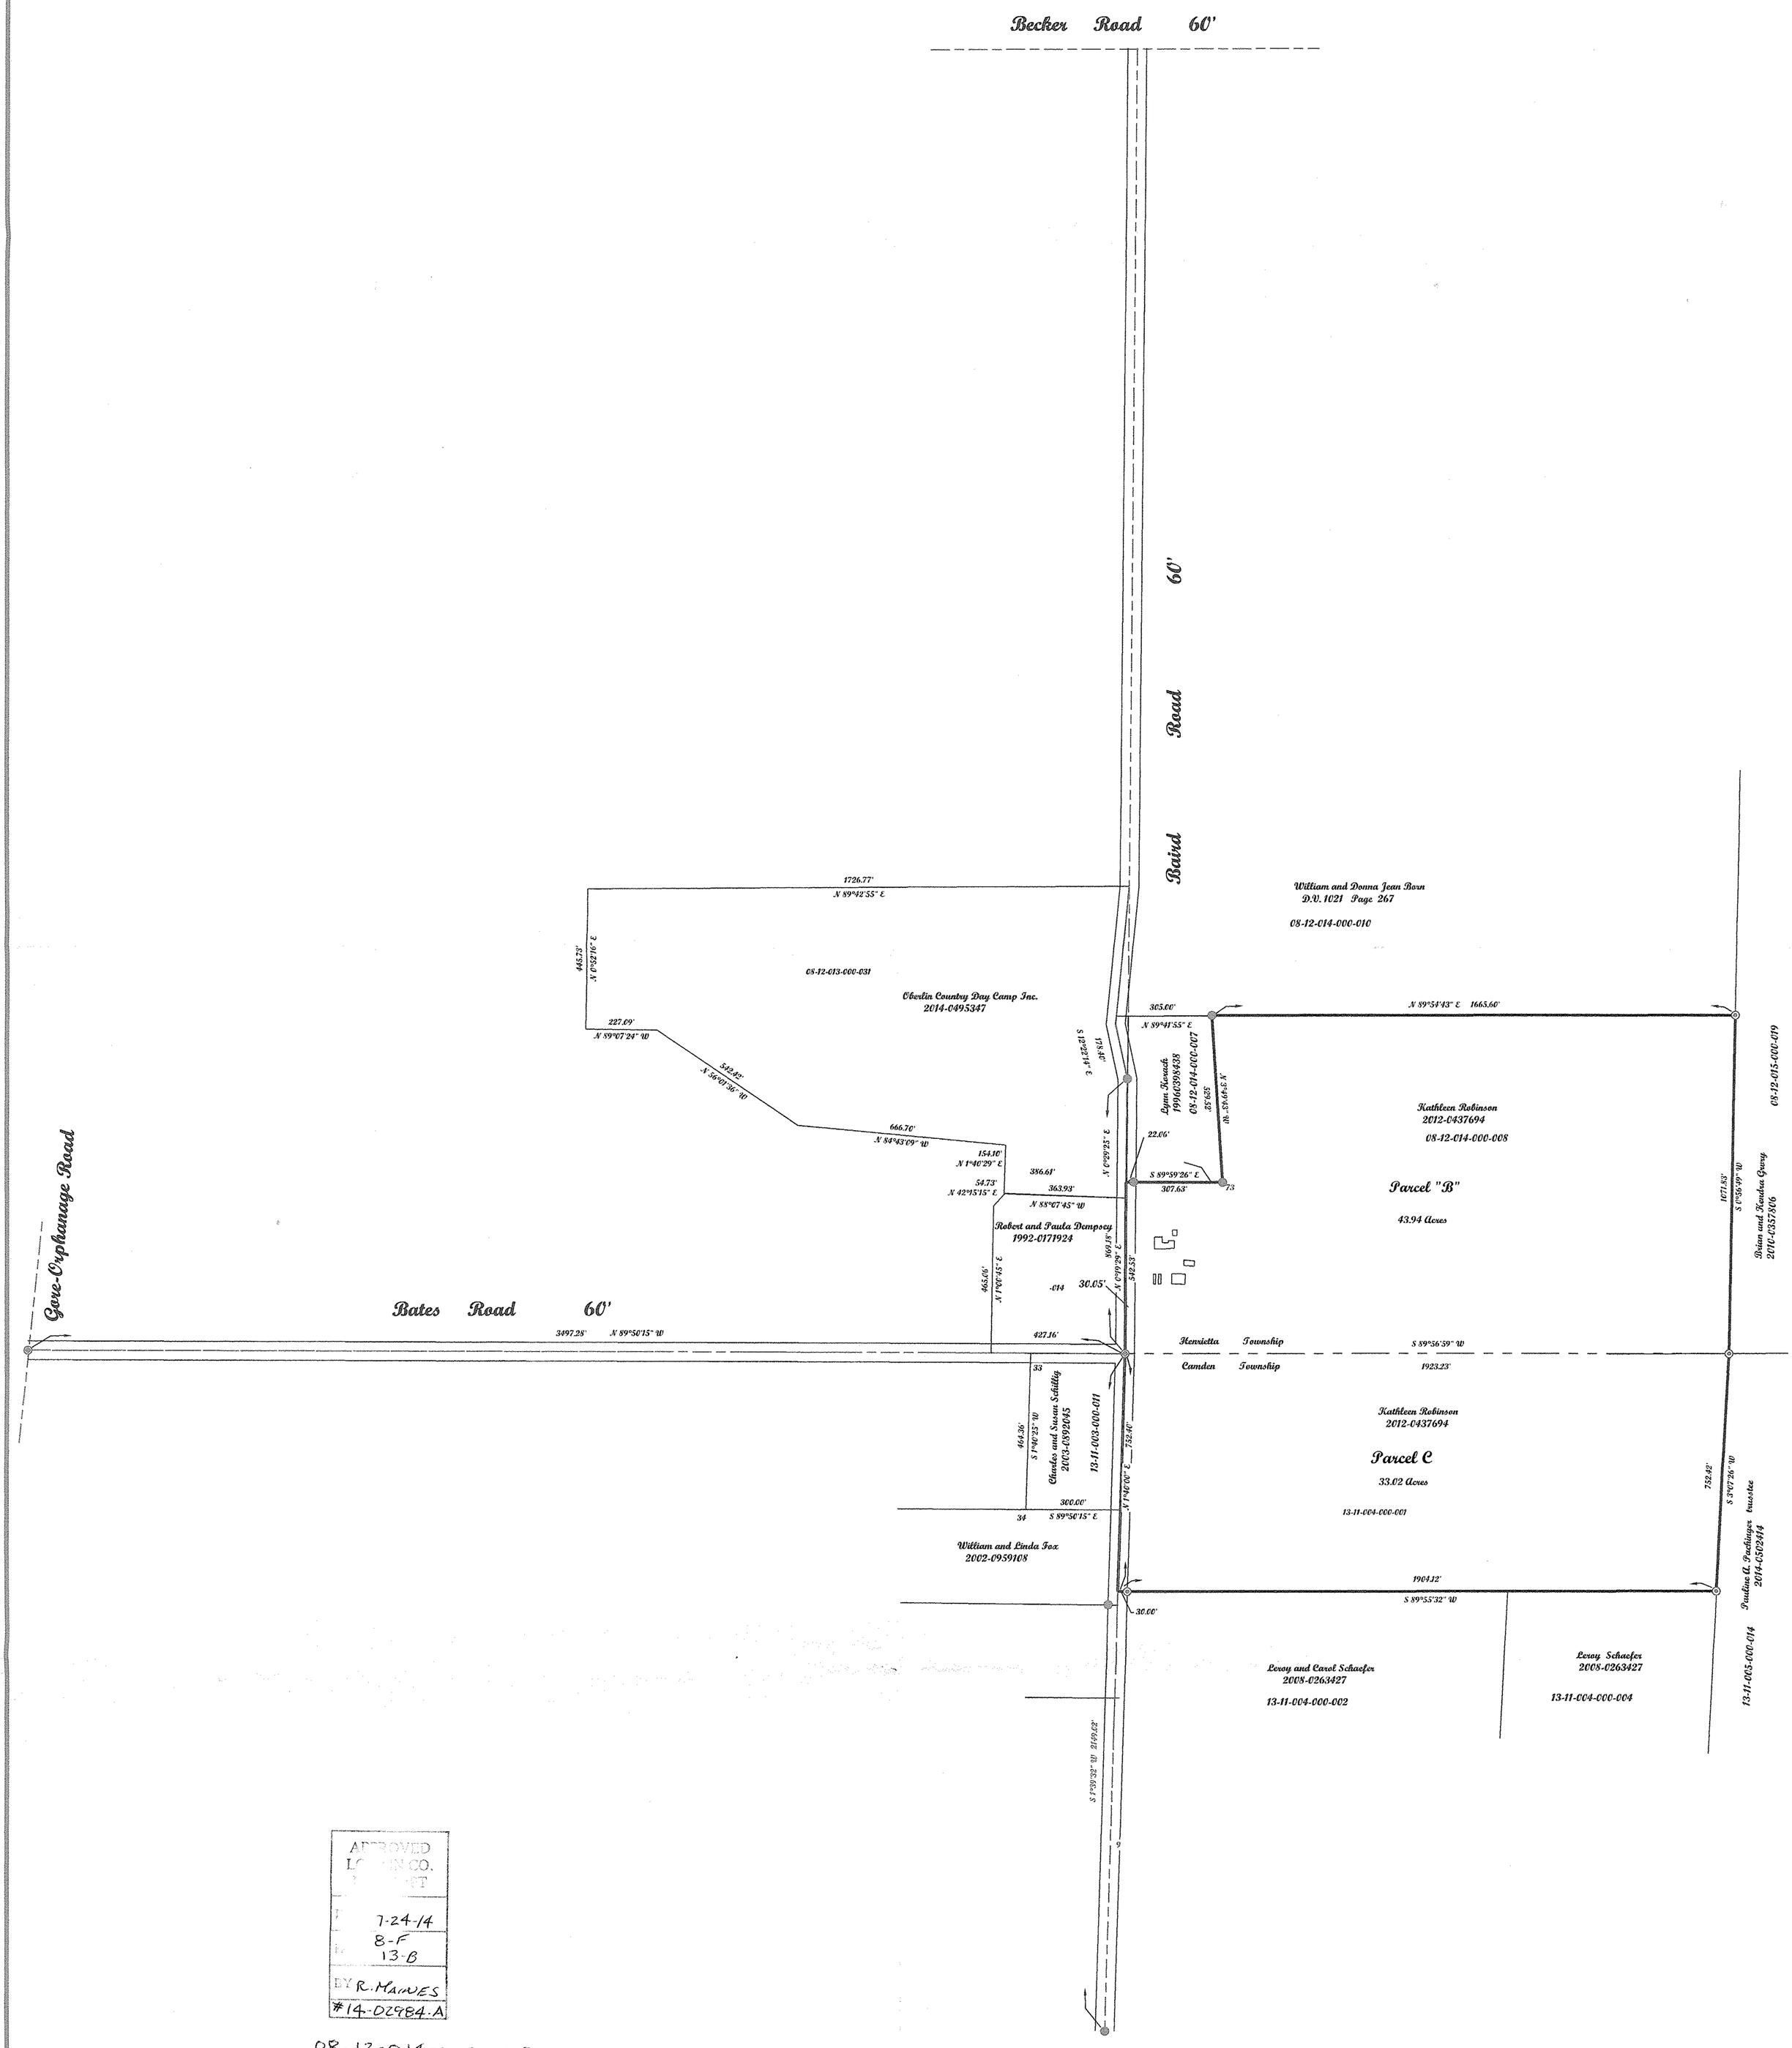

APPROVED
LORAIN CO.
7-24-14
8-F
13-B
BY R. MANUES
#14-02984-A

08-12-014-000-008
13-11-004-000-001
SCAN# 48311

LEGEND

- Rebar Set
- I.P. FOUND IN MONUMENT BOX
- IRON PIN FOUND

STATE OF OHIO
PATRICK A. McGANNON
7154
REGISTERED
PROFESSIONAL SURVEYOR

McGannon Surveying, LLC
Boundary Survey
Patrick A. McGannon
Registered Professional Surveyor
1731 Gettysburg Drive, Lorain, Ohio 44053 (440) 282-2712
www.mcgannonsurveying.com

Note: Only copies signed with Red ink shall be considered Valid.

Patrick A. McGannon
Patrick A. McGannon P.S. 7154

Born2014county2.trv $JOB

Traverse PC