14-00-151-000-020, -021, -022
13-08-010-000-002, -003
Scan # 48315

Plat of Survey

JMF Land Co. LLC.

Camden Twp. O.L. 10, Tract 8
Pittsfield Twp. O.L. 151
Lorain Co. Ohio

Carlson Surveys January 2014 Job: 1402-21R

03267-1
APPROVED
LORAIN CO.
MAPPT
DATE 7-14-14
PAGE 14E, 13H
BY J Hatfield
14-03267

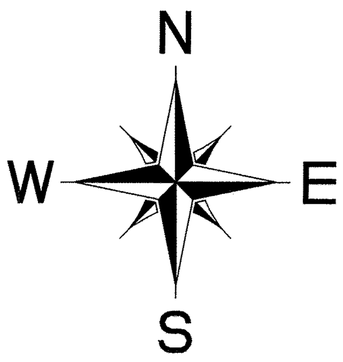

STATE OF OHIO
RICHARD D CARLSON
7496
REGISTERED SURVEYOR
Original seal in red ink.
4-7-14

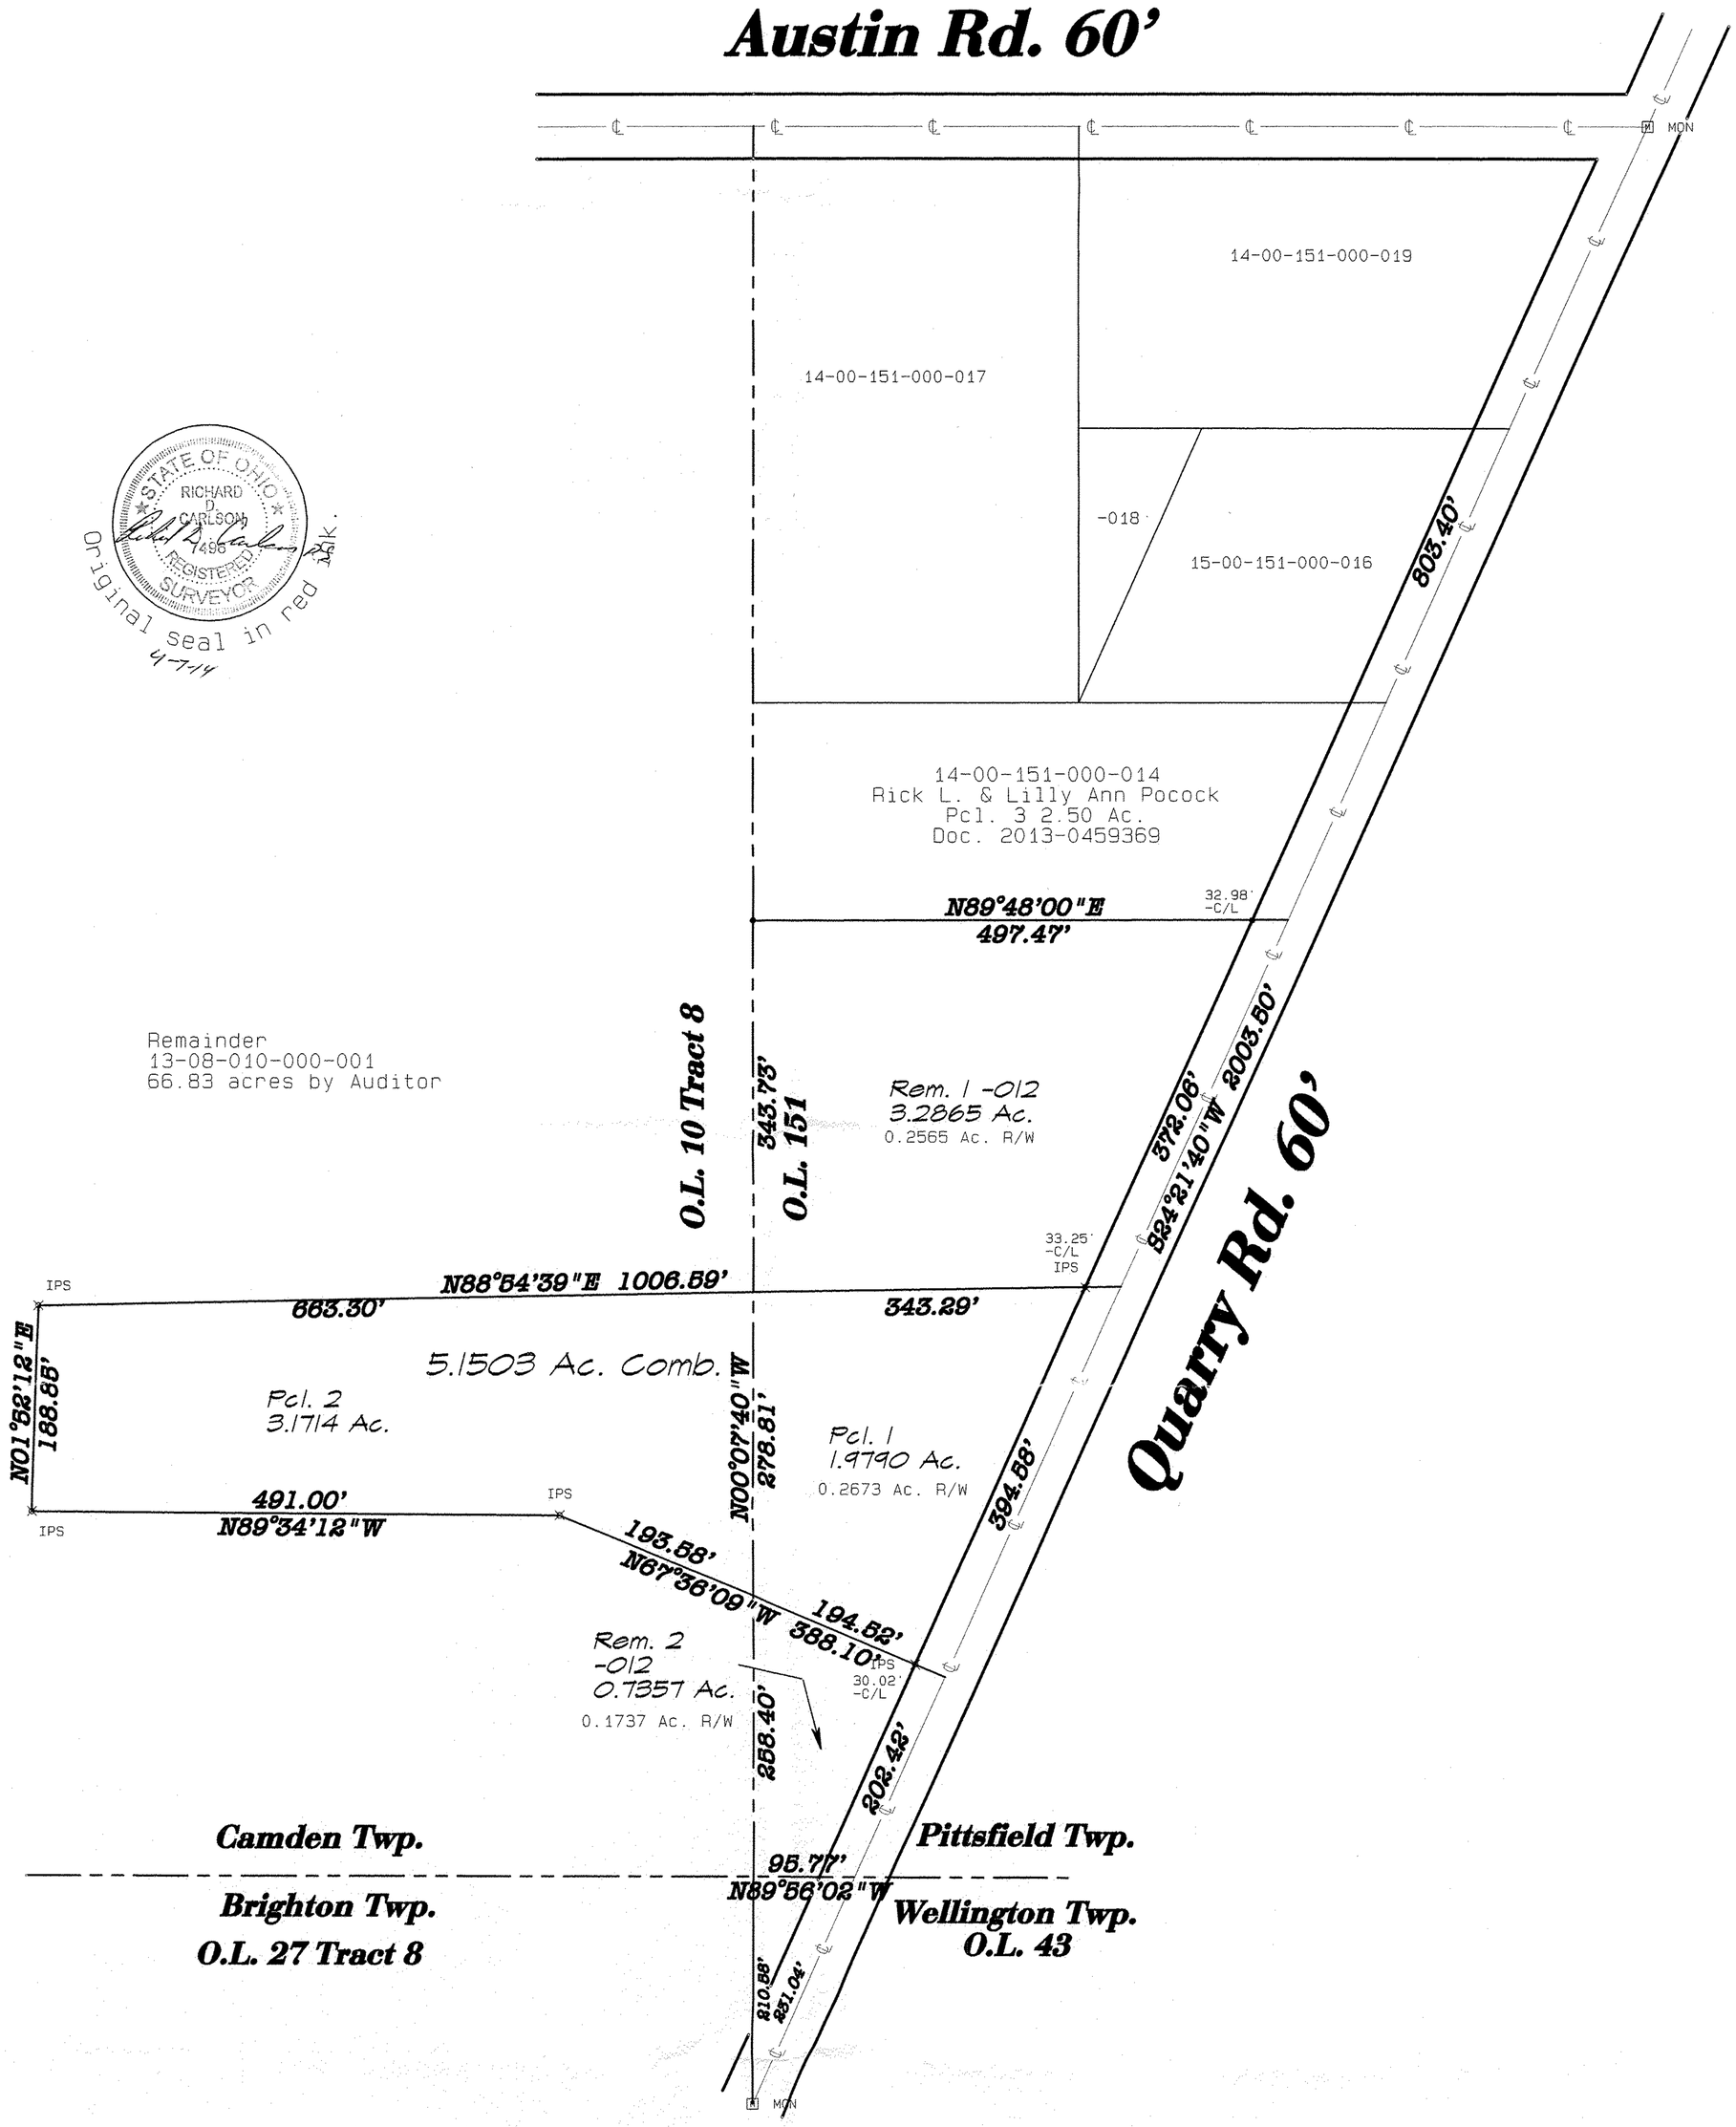

GRAPHIC SCALE 1"=100'

0 100 200 300