Plat of Survey

Eric McConnell

LaGrange Twp. (T4N, R17W) **O.L. 5 & 16**
Lorain Co. **Ohio**

Carlson Surveys **May 2014** **Job: 1501-50R**

STATE OF OHIO
RICHARD D. CARLSON
7466
REGISTERED
SURVEYOR
Original seal in red ink.
5-20-14

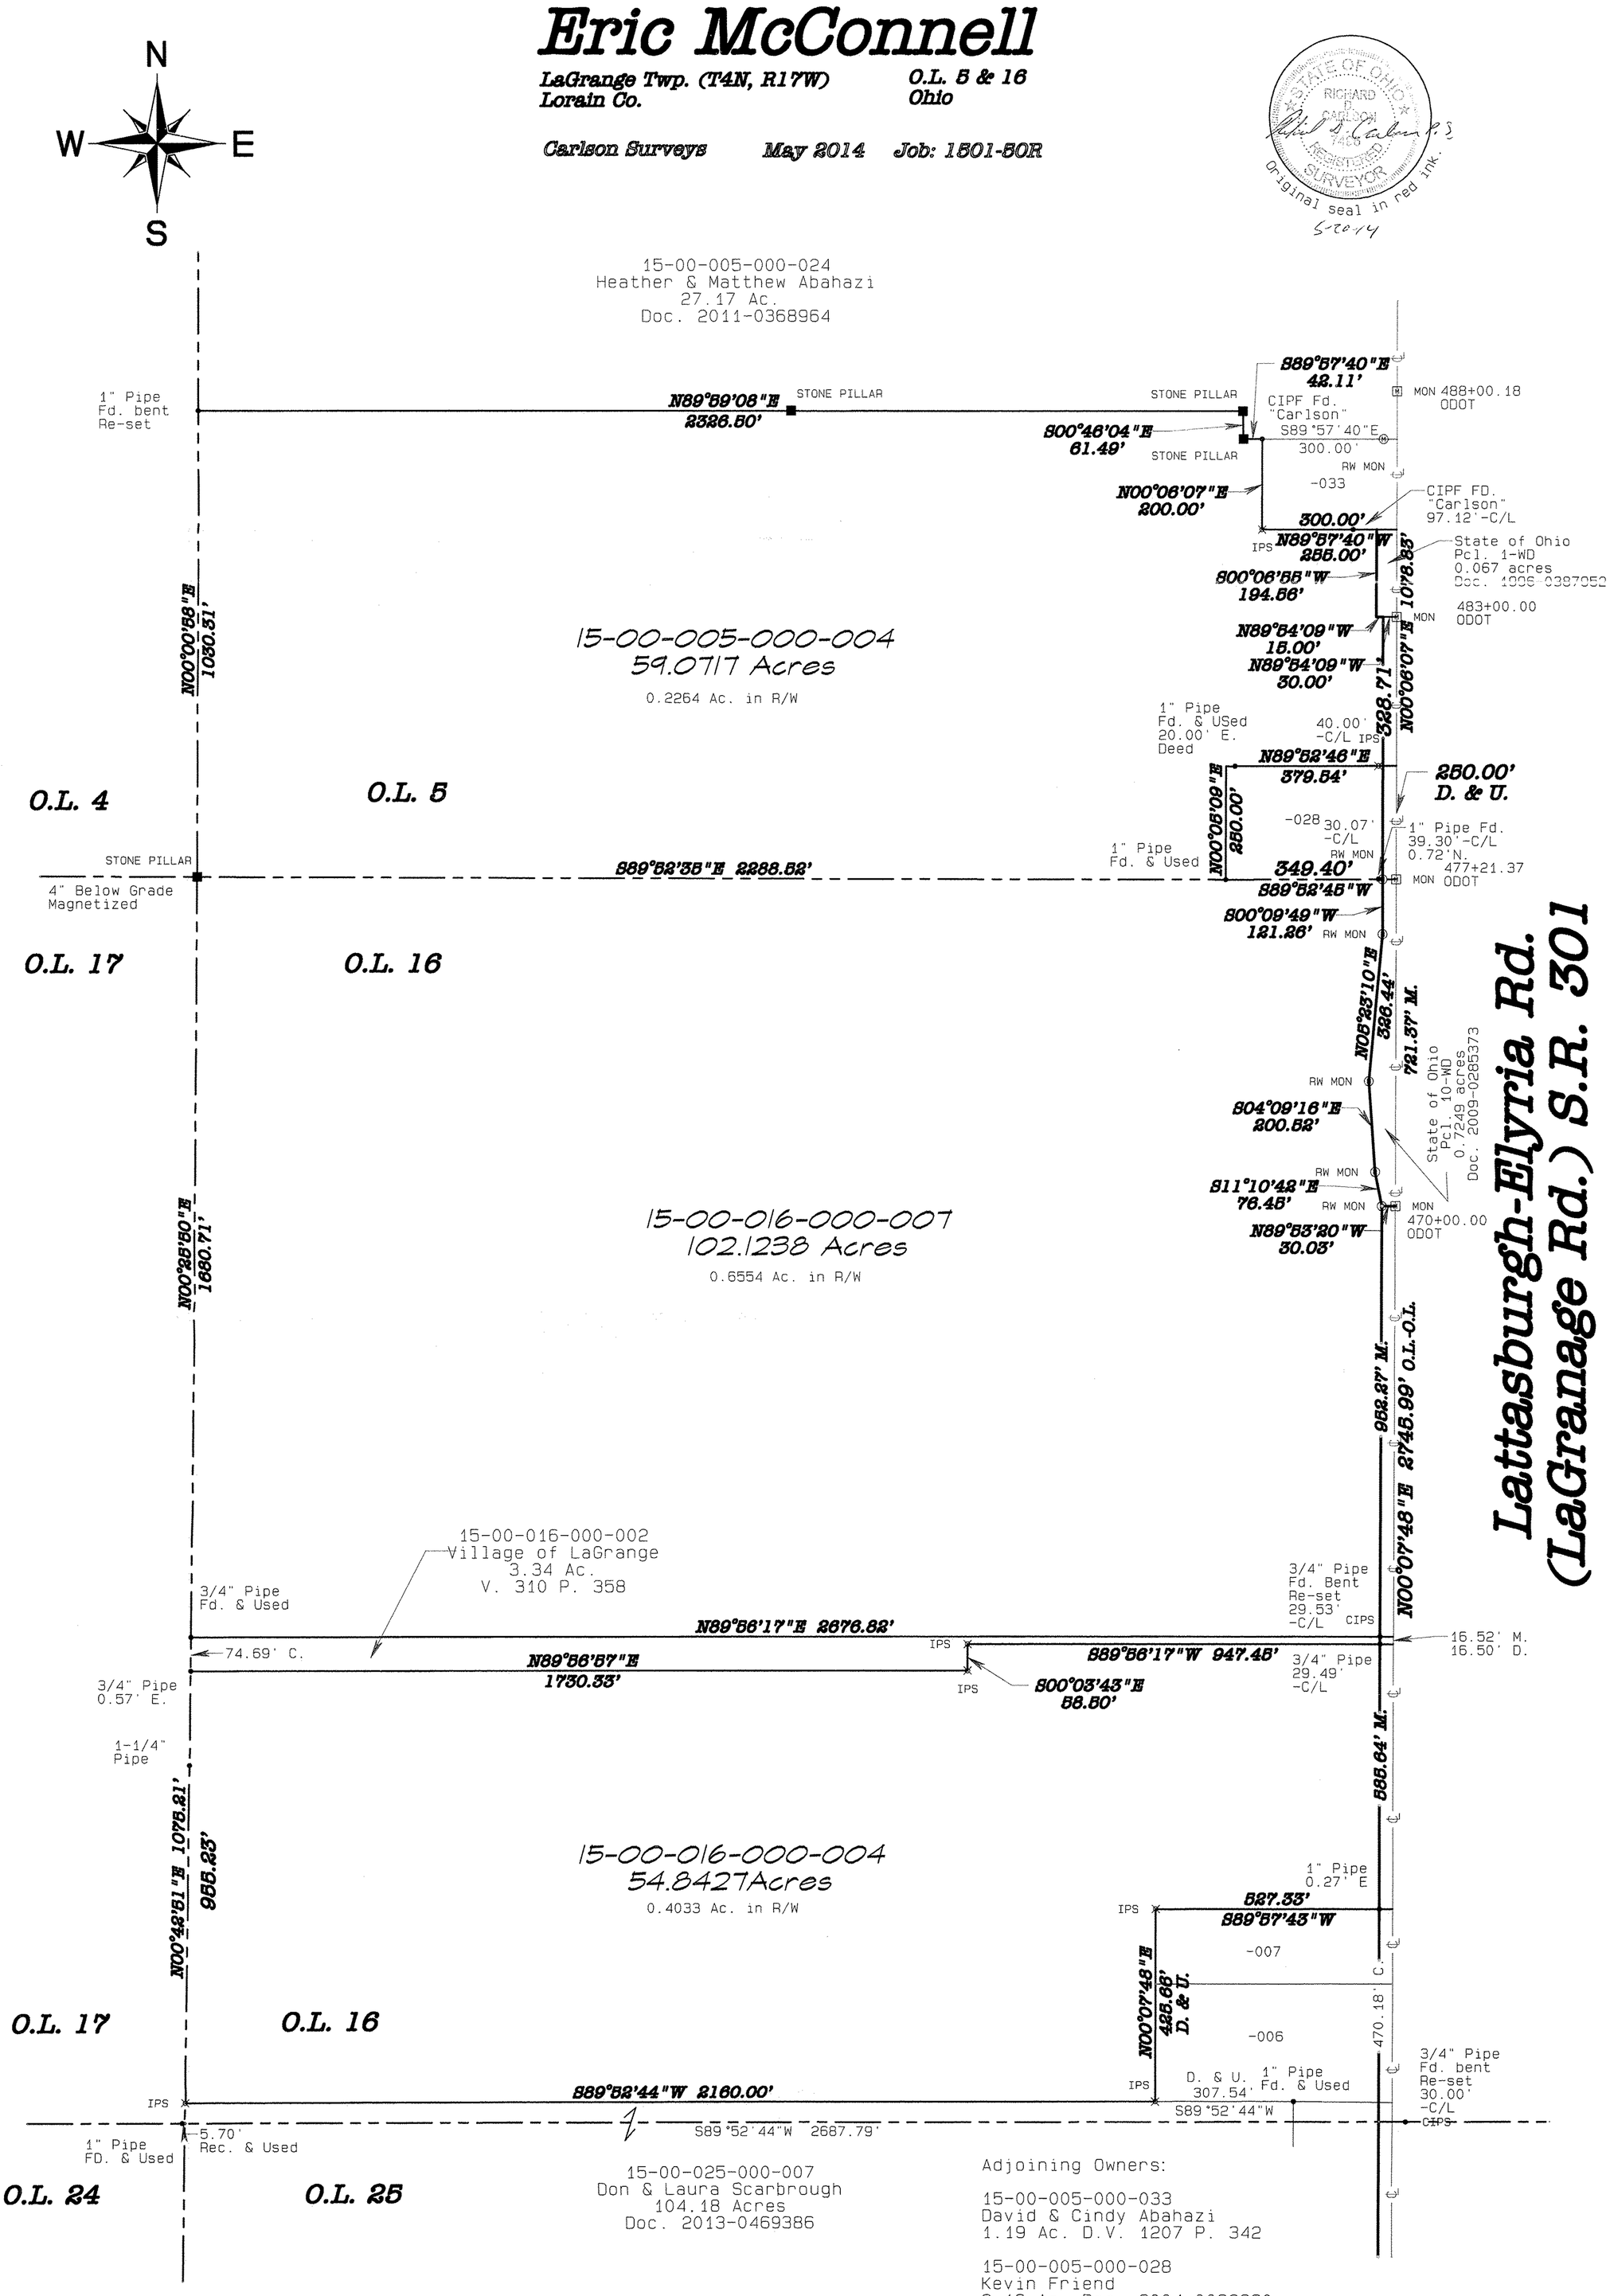

APPROVED
LORAIN CO.
MAP DEPT
DATE 6-16-14
PAGE 15-B
BY R. MAINES
#14-02962-D

15-00-005-000-031
15-00-016-000-004
-009
Scan # 48329