Note: Bearings shown are to an assumed Meridian and are used to describe angles only.

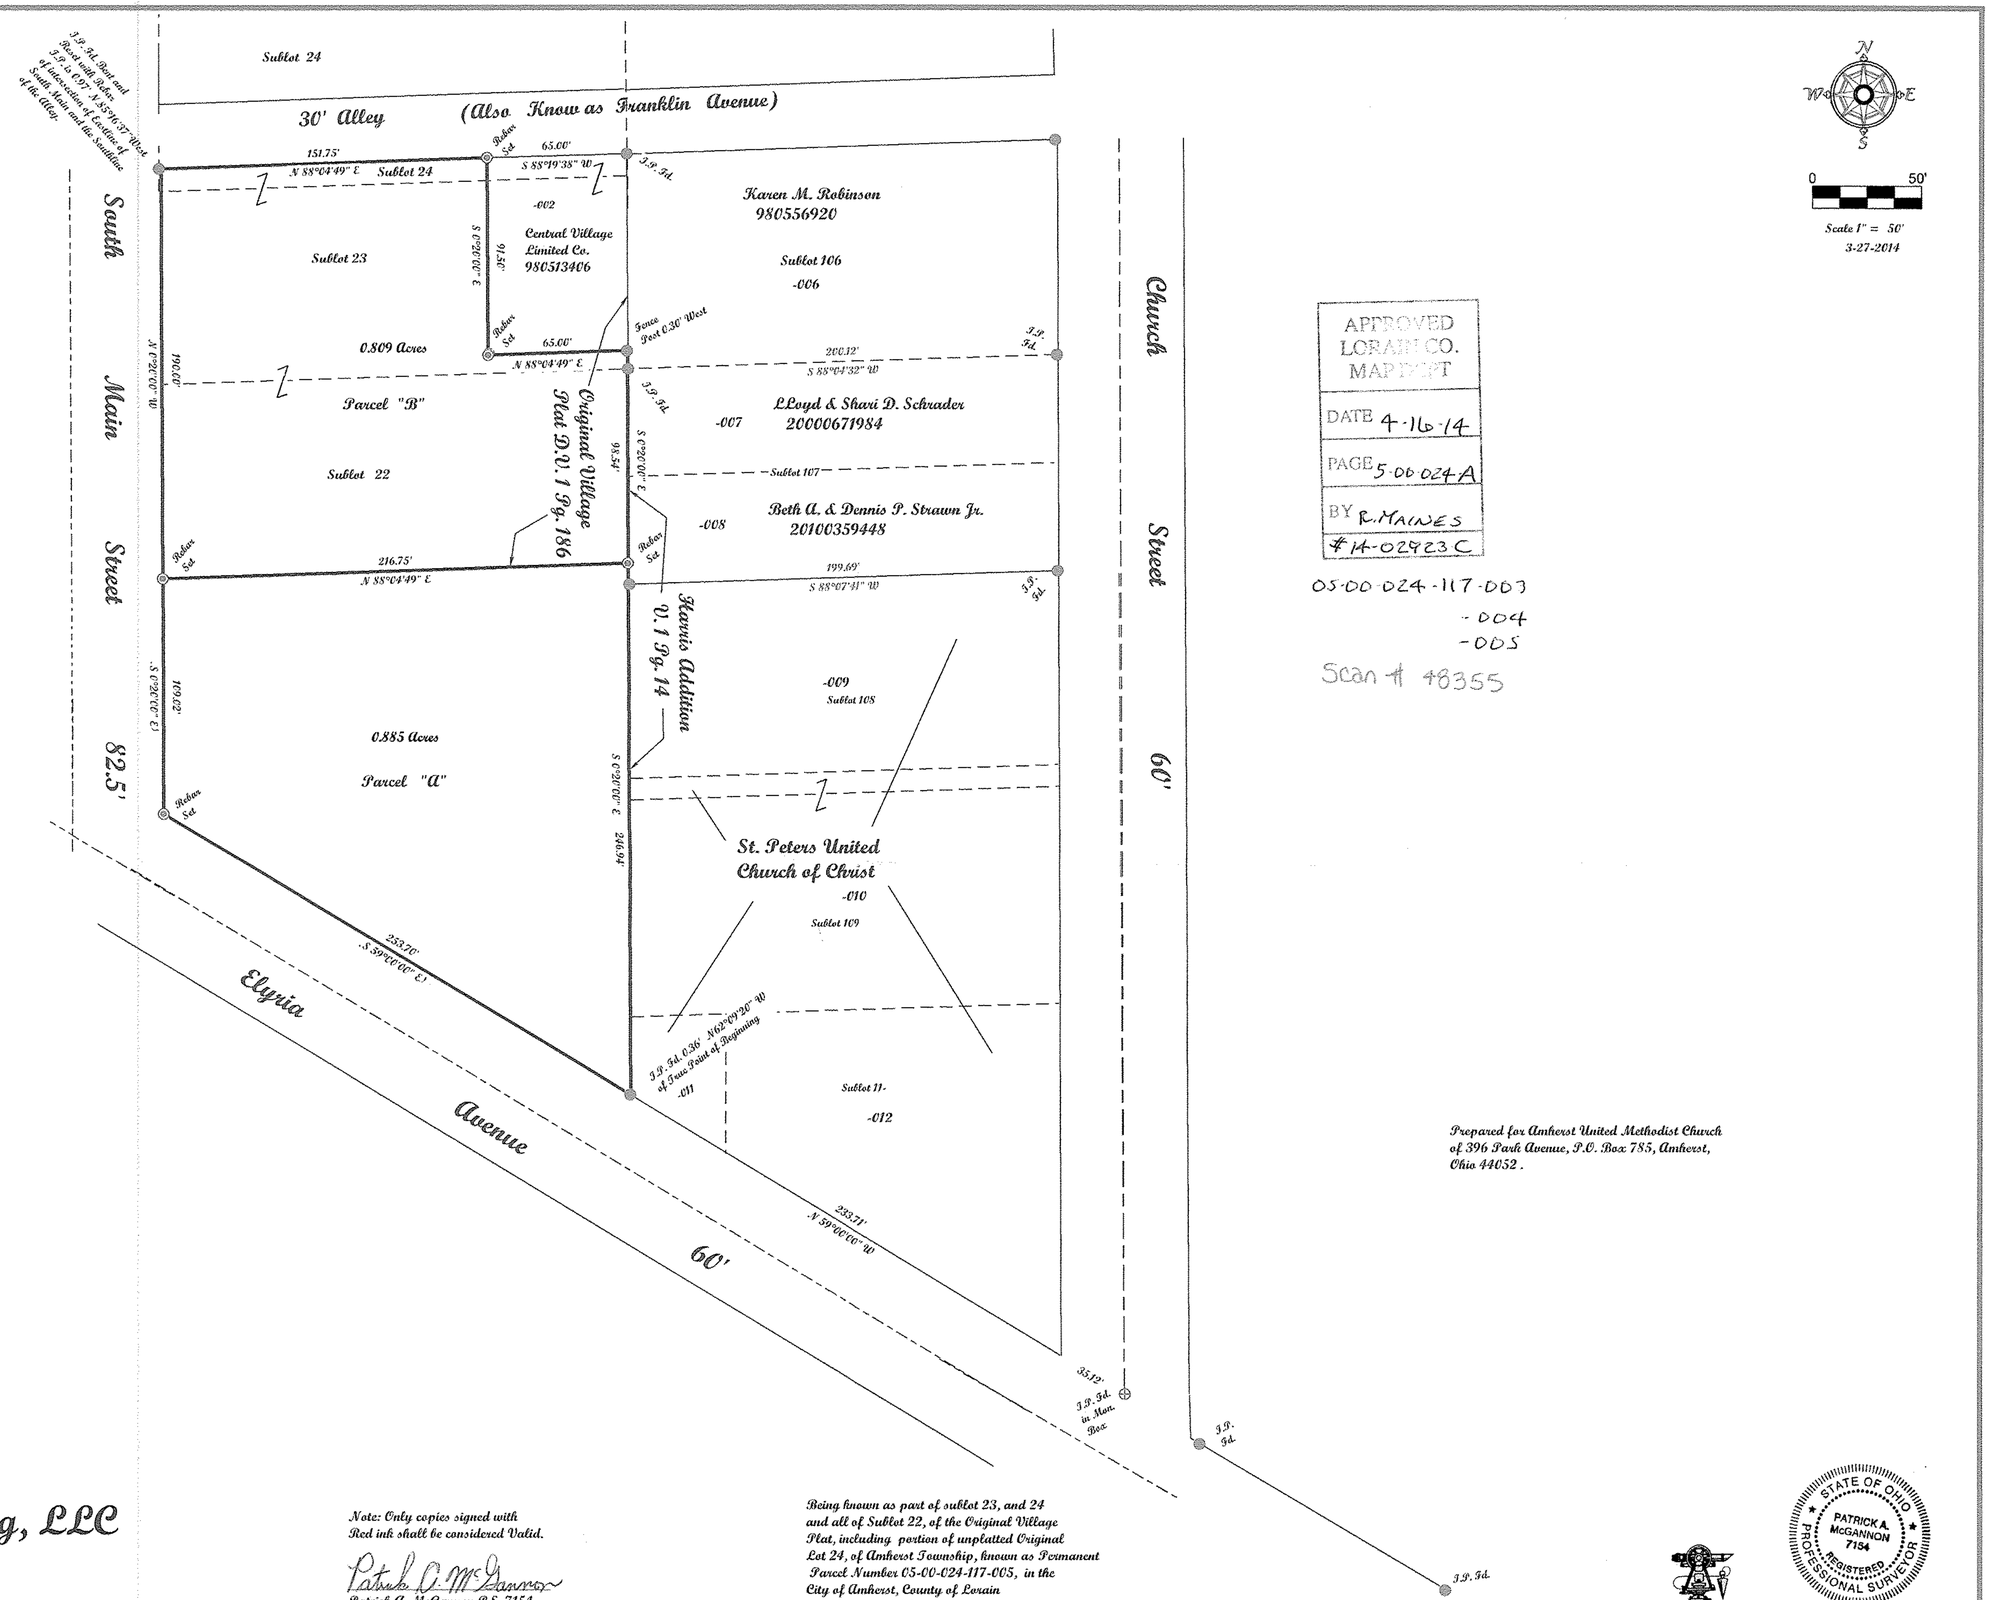


N
W E
S

0 50'

Scale 1" = 50'
3-27-2014

APPROVED
LORAIN CO.
MAP DEPT
DATE 4-16-14
PAGE 5-00-024A
BY R. MAINES
#14-02923C

05-00-024-117-003
-004
-005

Scan # 48355

Prepared for Amherst United Methodist Church of 396 Park Avenue, P.O. Box 785, Amherst, Ohio 44052.

Being known as part of sublot 23, and 24 and all of Sublot 22, of the Original Village Plat, including portion of unplatted Original Lot 24, of Amherst Township, known as Permanent Parcel Number 05-00-024-117-005, in the City of Amherst, County of Lorain and the State of Ohio.

Note: Only copies signed with Red ink shall be considered Valid.

Patrick A. McGannon P.S. 7154

STATE OF OHIO
PATRICK A. McGANNON
7154
REGISTERED PROFESSIONAL SURVEYOR

Note: Dimensions shown in Blue are record values and those shown in red are field observed values.

Old Stone Church modified.tw F.N. 1311


McGannon Surveying, LLC
Boundary Survey
Patrick A. McGannon
Registered Professional Surveyor
1731 Gettysburg Drive, Lorain, Ohio 44053 (440) 282-2712
www.mcgannonsurveying.com


Traverse PC