MAP OF SURVEY, LOT SPLIT & ASSEMBLY

PREPARED FOR

RONALD AND LOIS A. BAKER

AND

CHARLES R. CROSKEY

SITUATED IN THE TOWNSHIP OF BRIGHTON, COUNTY OF LORAIN, STATE OF OHIO AND BEING KNOWN AS PART OF ORIGINAL BRIGHTON TOWNSHIP LOT 17, TRACT 6

NORTH

SCALE: 1" = 100'

SURVEYOR'S STATEMENT

DISTANCES ARE EXPRESSED IN FEET AND DECIMAL PARTS THEREOF. BEARINGS ARE TO AN ASSUMED MERIDIAN AND ARE USED TO INDICATE ANGLES ONLY. PERMANENT MONUMENTS WERE FOUND OR SET AS INDICATED HEREON. 0 I.P.S. INDICATES A 5/8" IRON PIN WITH CAP SET. ALL OF WHICH I DECLARE TO BE CORRECT TO THE BEST OF MY ABILITIES AND BELIEFS.

STATE OF OHIO
THOMAS M. SNEZEK
S-7051
SURVEYOR

Thomas M. Snezek
THOMAS M. SNEZEK, R.L.S. #7051

REV. 7-16-98
6-17-98
DATE
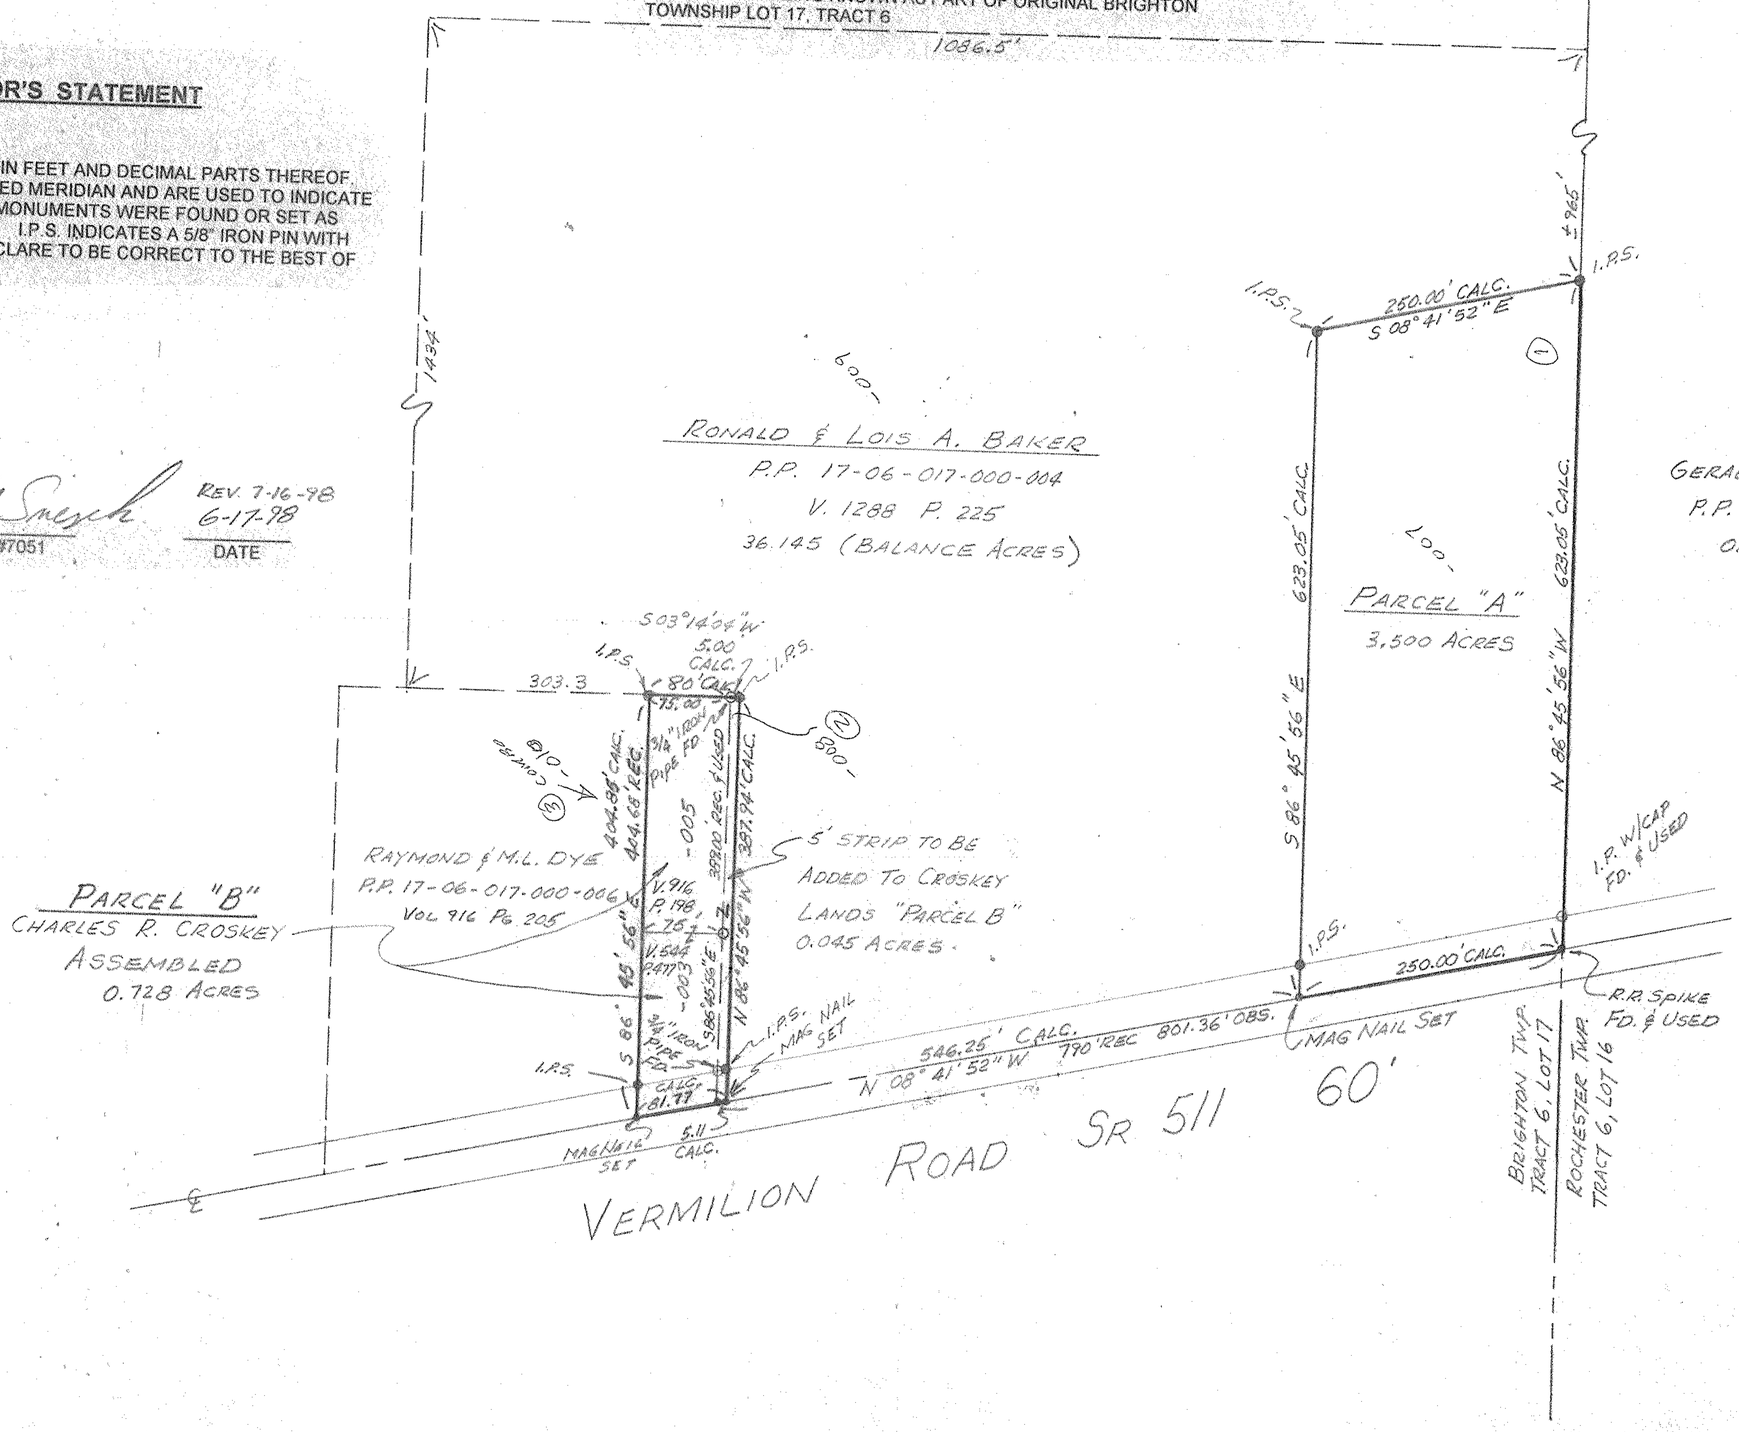
#22628
APPROVED
LORAIN CO.
MAP DEPT.
DATE 9-1-98
PAGE 17-6
BY
PKHO
ATT'R 22628