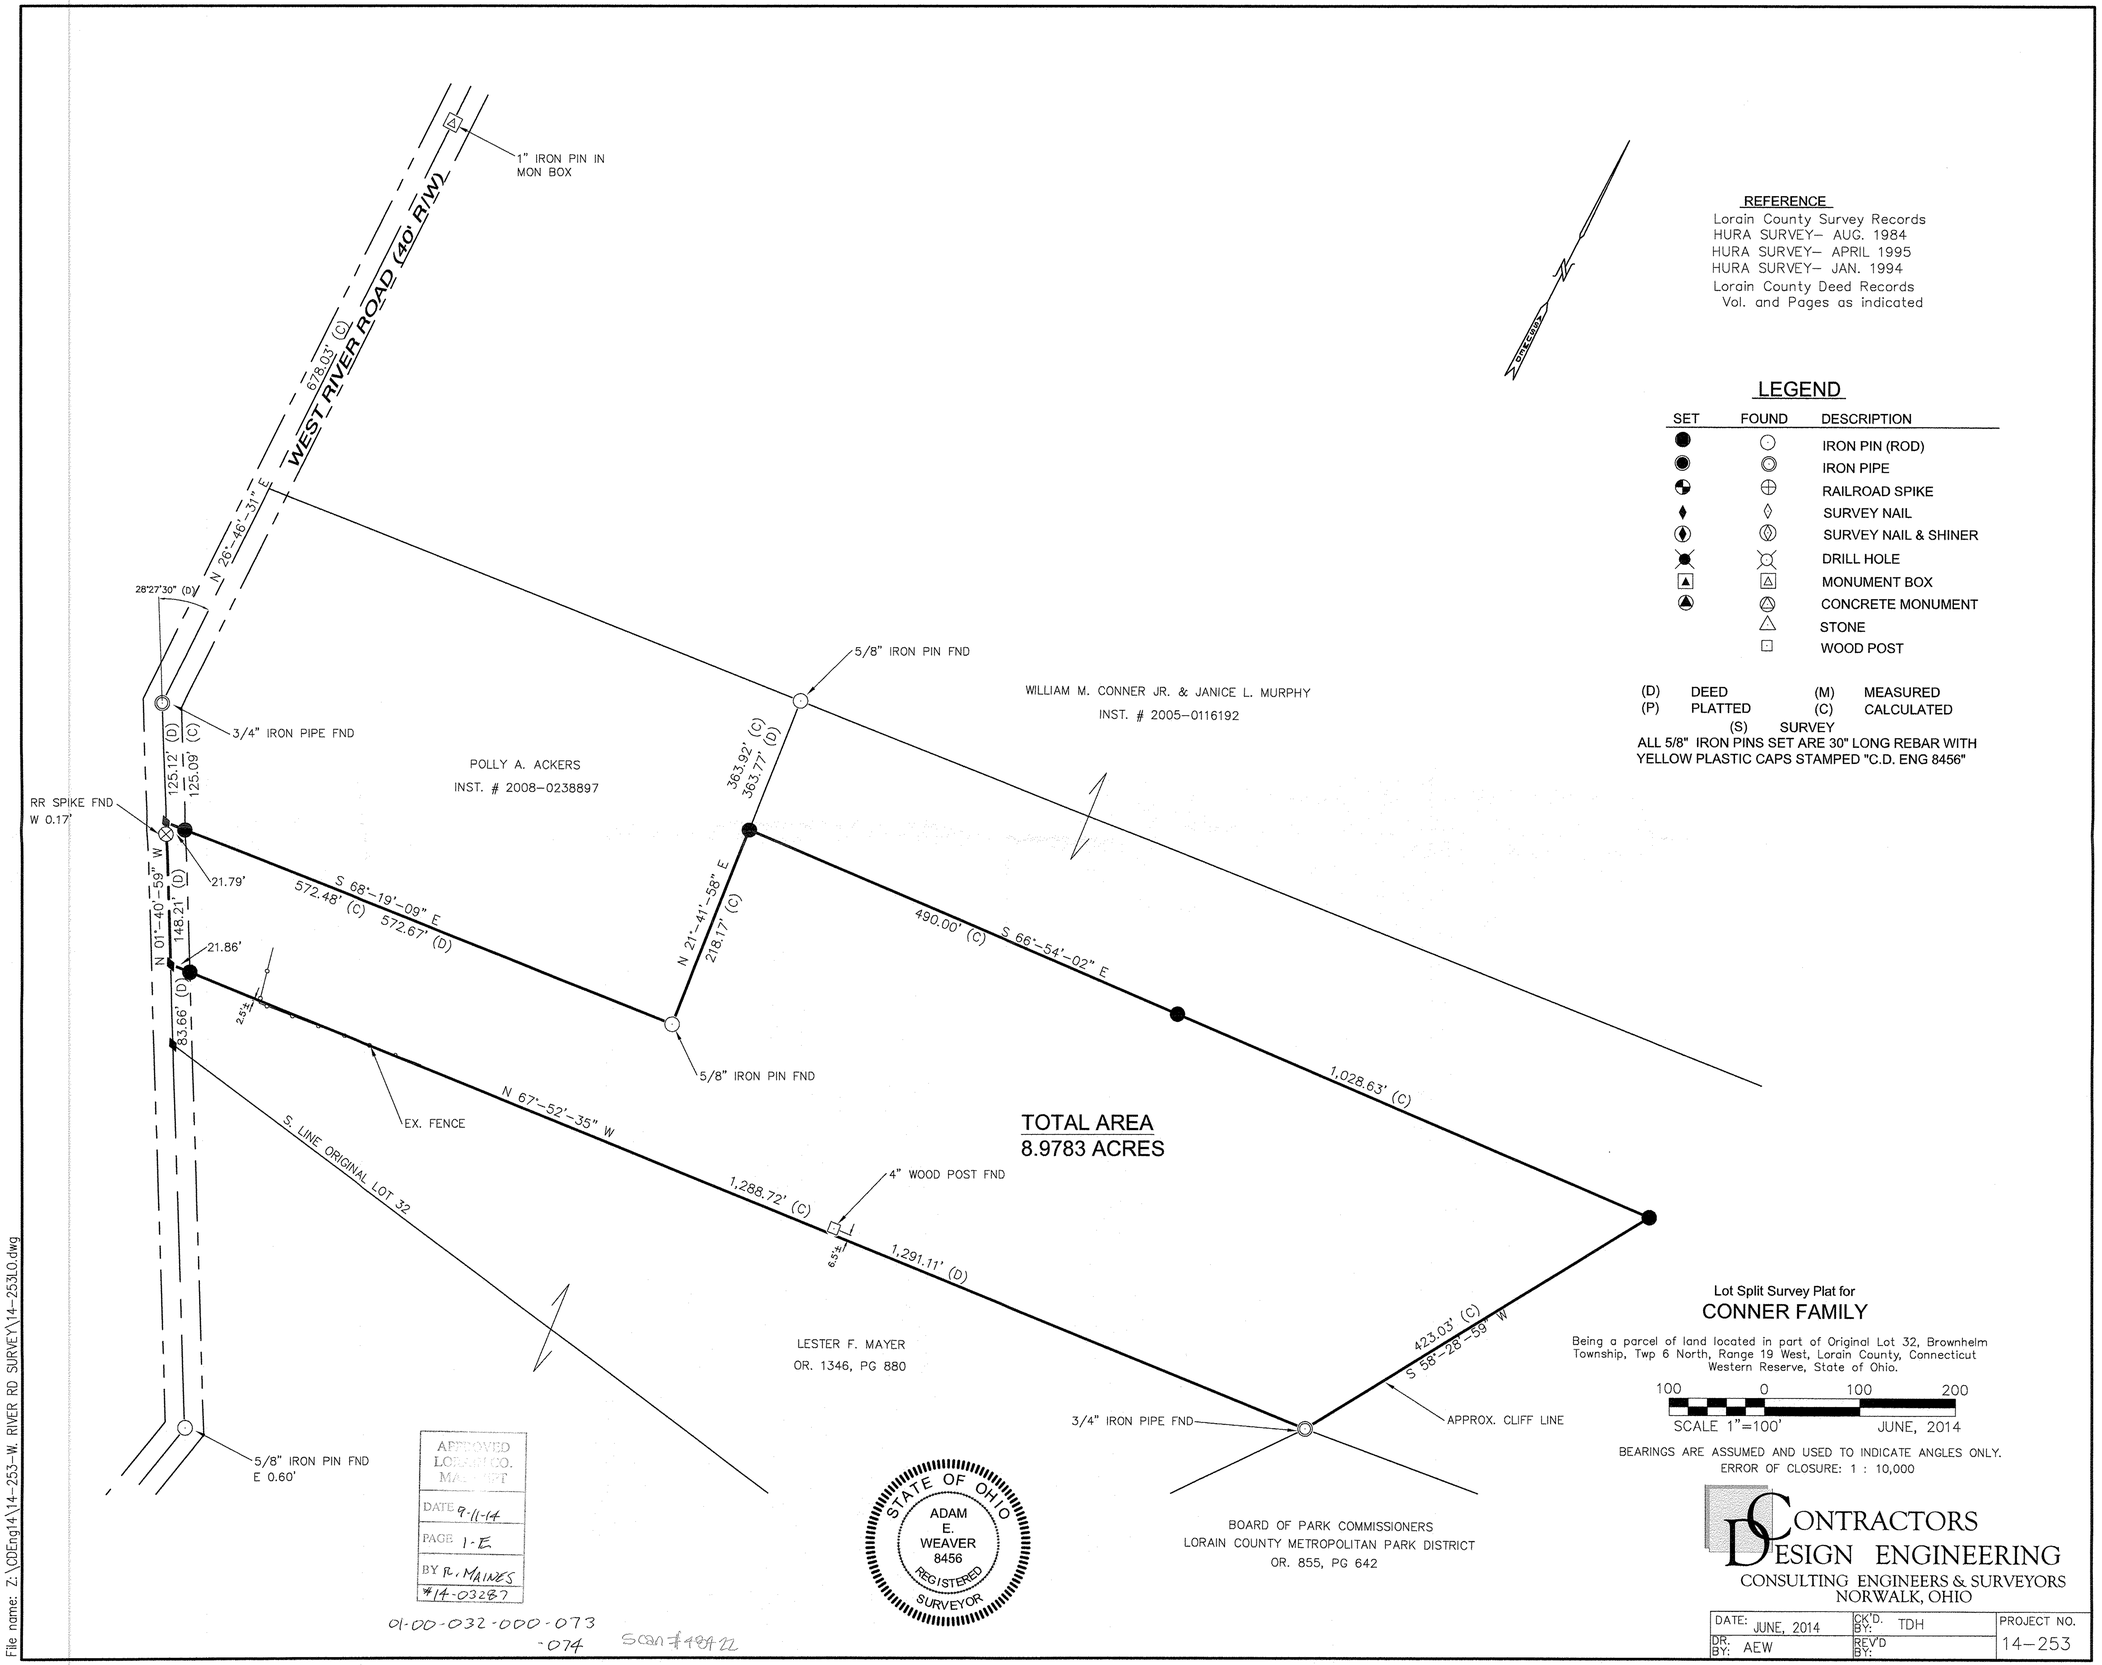

REFERENCE

Lorain County Survey Records
HURA SURVEY– AUG. 1984
HURA SURVEY– APRIL 1995
HURA SURVEY– JAN. 1994
Lorain County Deed Records
Vol. and Pages as indicated

LEGEND

SET	FOUND	DESCRIPTION
●	○	IRON PIN (ROD)
◉	◎	IRON PIPE
◕	⊕	RAILROAD SPIKE
♦	◊	SURVEY NAIL
⦿	⦶	SURVEY NAIL & SHINER
✕●	✕○	DRILL HOLE
▣	▣	MONUMENT BOX
◉	◎	CONCRETE MONUMENT
	△	STONE
	⊡	WOOD POST

(D) DEED (M) MEASURED
(P) PLATTED (C) CALCULATED
(S) SURVEY

ALL 5/8" IRON PINS SET ARE 30" LONG REBAR WITH YELLOW PLASTIC CAPS STAMPED "C.D. ENG 8456"

Lot Split Survey Plat for

CONNER FAMILY

Being a parcel of land located in part of Original Lot 32, Brownhelm Township, Twp 6 North, Range 19 West, Lorain County, Connecticut Western Reserve, State of Ohio.

100 0 100 200
SCALE 1"=100' JUNE, 2014

BEARINGS ARE ASSUMED AND USED TO INDICATE ANGLES ONLY.
ERROR OF CLOSURE: 1 : 10,000

CONTRACTORS DESIGN ENGINEERING
CONSULTING ENGINEERS & SURVEYORS
NORWALK, OHIO

DATE: JUNE, 2014	CK'D. BY: TDH	PROJECT NO.
DR. BY: AEW	REV'D BY:	14–253

File name: Z:\CDEng14\14-253-W. RIVER RD SURVEY\14-253LO.dwg