References:

Selah Chamberlain Subdivsion V. 2, Pg. 11

State of Ohio Department of Transportation

Plan LOR-57-25.43 file at the Lorain City Engineers office.

Lorain County, Ohio
Lorain City
Original Black River Twp.
Tract 1
Part of Original Lot #3
Selah Chamberlain Subdivision
Block 22 Sublot 12
PP# 02-01-003-130-014

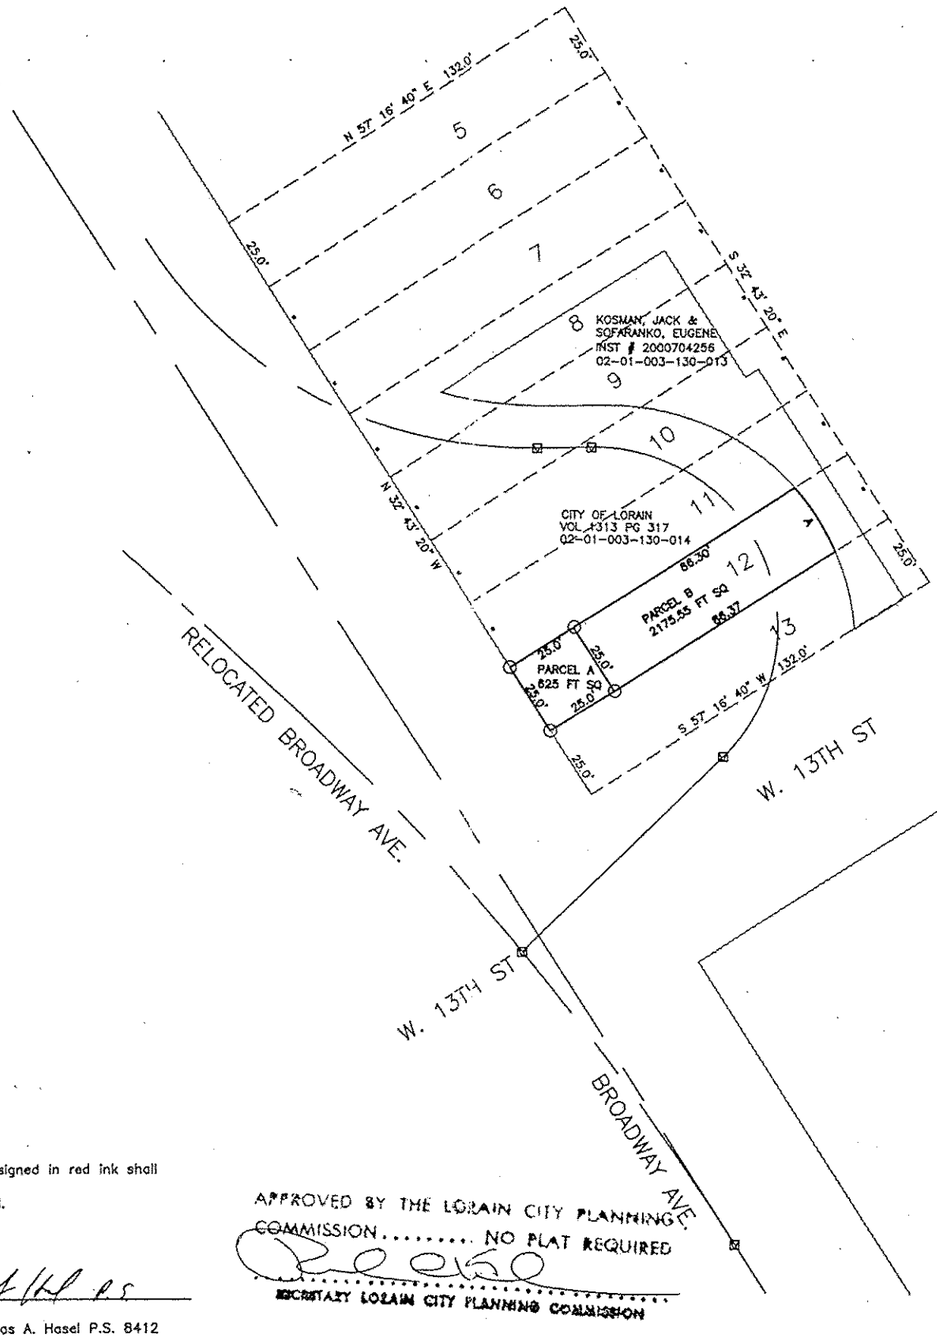

Scan 140495

APPROVED
LORAIN CO.
MAP OFFICE
DATE 9-17-14
PAGE 2-01-003-C
BY R. MAINES
#14-03288

02-01-003-130-015
-016

CURVE DATA
A
CURVE LENGTH 25.10'
CHORD LENGTH 25.0'
CHORD BEARING N32°41'46"W
RADIUS 81.0'
CENTRAL ANGLE 17°45'17"

☑ -MONUMENT BOX FOUND

○ -5/8" REBAR SET

0 50 100

Graphic Scale

Field surveyed March, 2013
by Douglas Hasel P.S. 8412

Basis of bearing is ODOT
Plan LOR-57-25.43

Note: Only copies signed in red ink shall be considered valid.

Douglas A. Hasel P.S. 8412

APPROVED BY THE LORAIN CITY PLANNING COMMISSION..... NO PLAT REQUIRED

SECRETARY LORAIN CITY PLANNING COMMISSION

1 PLAN & PROFILE - STA. 0+00 TO 5+50

DATE	DESCRIPTION	BY
XX/XX/XX	ISSUED DRAWINGS	DR

REVISIONS

DATE:
DRAWN BY:
CHK'D BY:

CITY OF LORAIN
ENGINEERING DEPARTMENT
200 WEST ERIE AVENUE
4TH FLOOR
LORAIN, OH 44052
PHONE: (440) 204-2003
FAX: (440) 204-2522

LOT SPLIT CITY OF LORAIN
BROADWAY AVE. @ W. 13TH ST
SELAH CHAMBERLAIN TRUSTEE SUBDIVISION
VOLUME 2 PAGE 11
CITY OF LORAIN
COUNTY OF LORAIN, STATE OF OHIO

1/1