05-00-049-000-032

APPROVED
LORAIN CO.
MAP DEPT
DATE 12-26-14
PAGE 5 G
BY R. MAINES
#14-03078 D

Scan # 48551

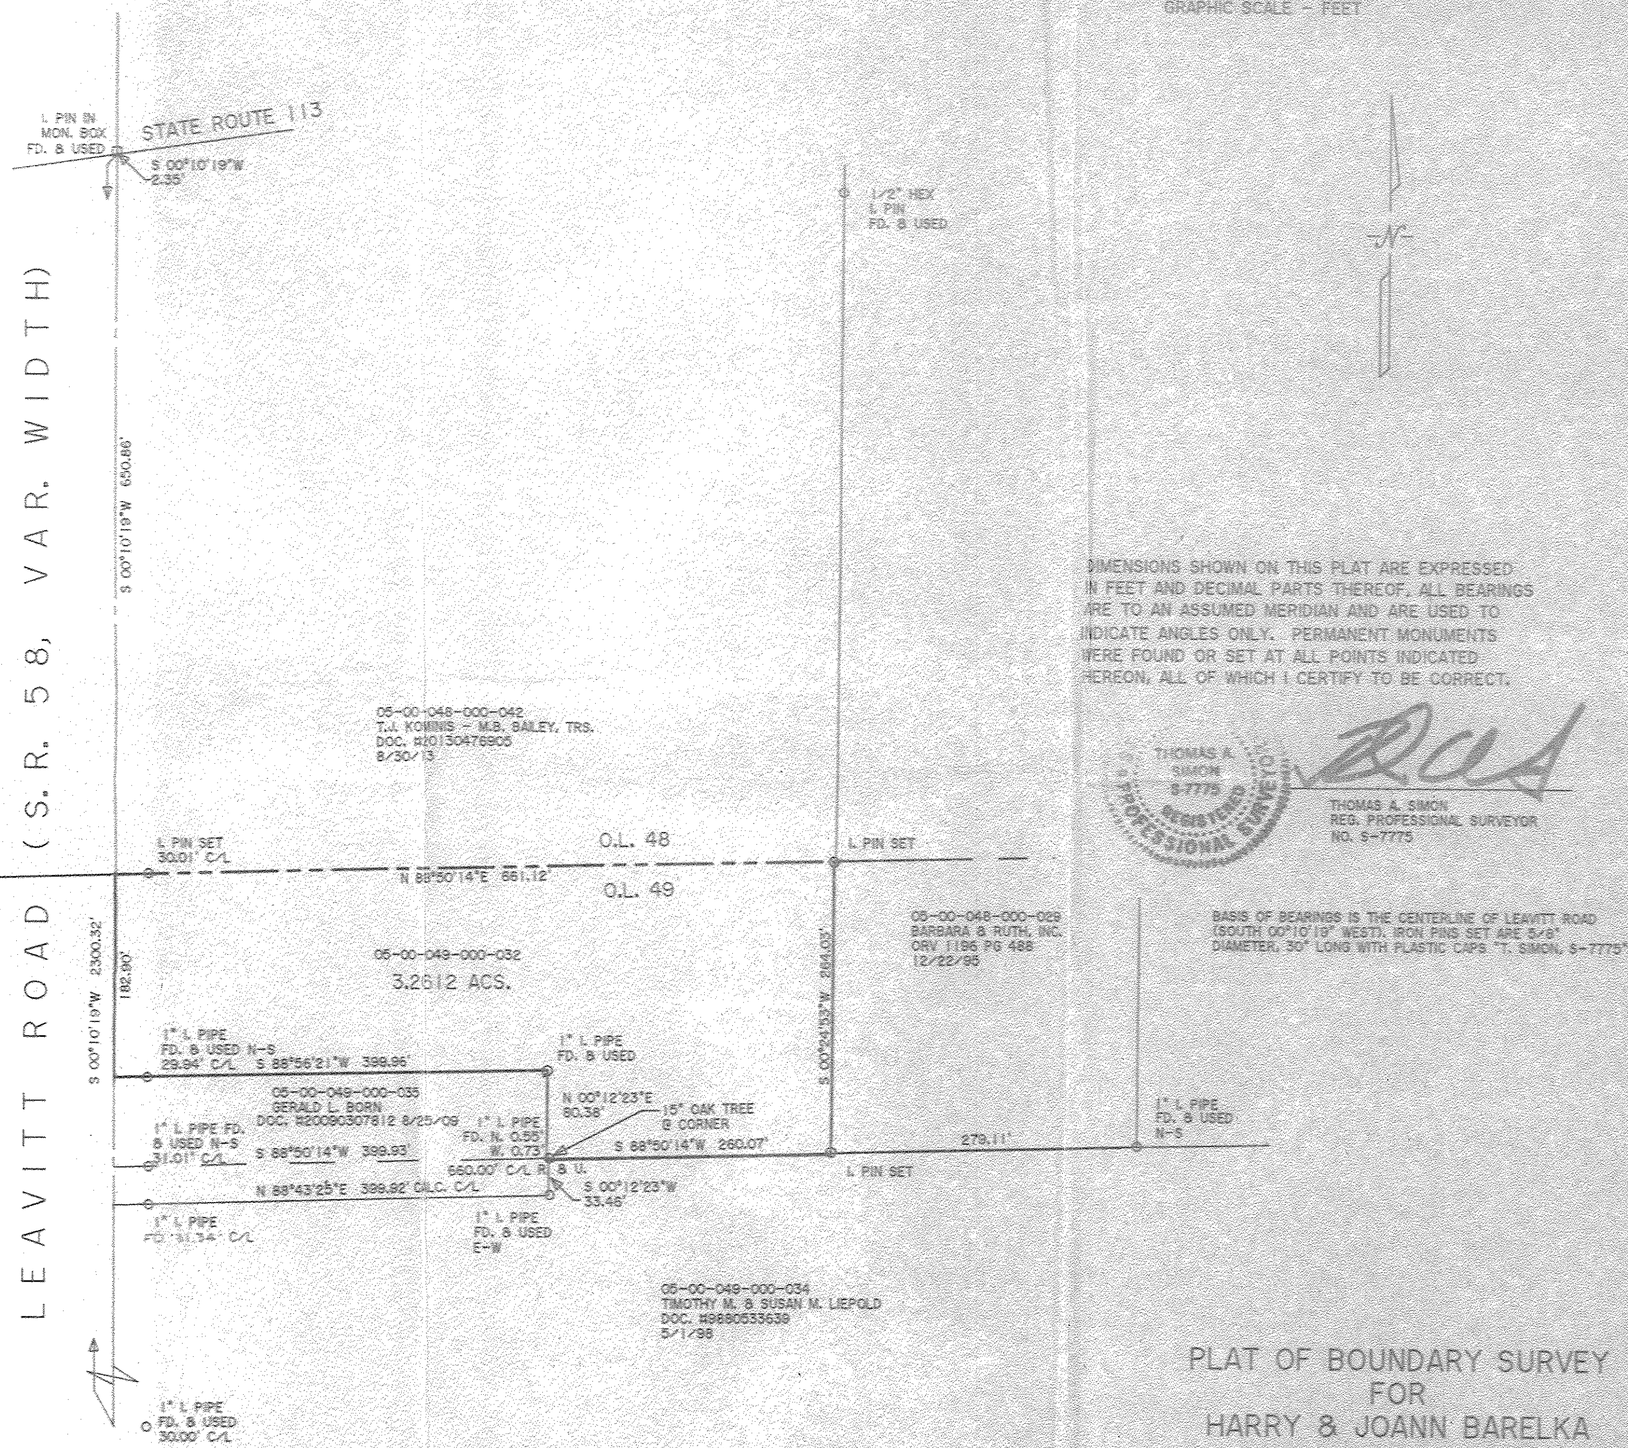

DIMENSIONS SHOWN ON THIS PLAT ARE EXPRESSED IN FEET AND DECIMAL PARTS THEREOF. ALL BEARINGS ARE TO AN ASSUMED MERIDIAN AND ARE USED TO INDICATE ANGLES ONLY. PERMANENT MONUMENTS WERE FOUND OR SET AT ALL POINTS INDICATED HEREON, ALL OF WHICH I CERTIFY TO BE CORRECT.

THOMAS A. SIMON 8-7775 REGISTERED PROFESSIONAL SURVEYOR

THOMAS A. SIMON
REG. PROFESSIONAL SURVEYOR
NO. 8-7775

BASIS OF BEARINGS IS THE CENTERLINE OF LEAVITT ROAD (SOUTH 00°10'19" WEST). IRON PINS SET ARE 5/8" DIAMETER, 30" LONG WITH PLASTIC CAPS "T. SIMON, 8-7775".

PLAT OF BOUNDARY SURVEY FOR HARRY & JOANN BARELKA

BEING KNOWN AS PART OF ORIGINAL AMHERST TOWNSHIP LOT NO. 49

COUNTY OF LORAIN STATE OF OHIO
MAY, 2014 SCALE: 1" = 100'

JOB NO. 2014-017

THOMAS SIMON & ASSOCIATES, INC.
PROFESSIONAL LAND SURVEYORS

150 SOUTH OLIVE STREET
ELYRIA, OHIO 44035

(440) 327-2925
FAX 327-2964