14-00-083-000-009,+010
14-00-098-000-008,-009
Scan#48655

LOT SPLIT
FOR
WAYNE D. & JONI PICKWORTH

SITUATED IN THE TOWNSHIP OF PITTSFIELD, COUNTY OF LORAIN AND STATE OF OHIO AND KNOWN AS BEING PART OF ORIGINAL PITTSFIELD TOWNSHIP LOTS NO. 83 & 98.

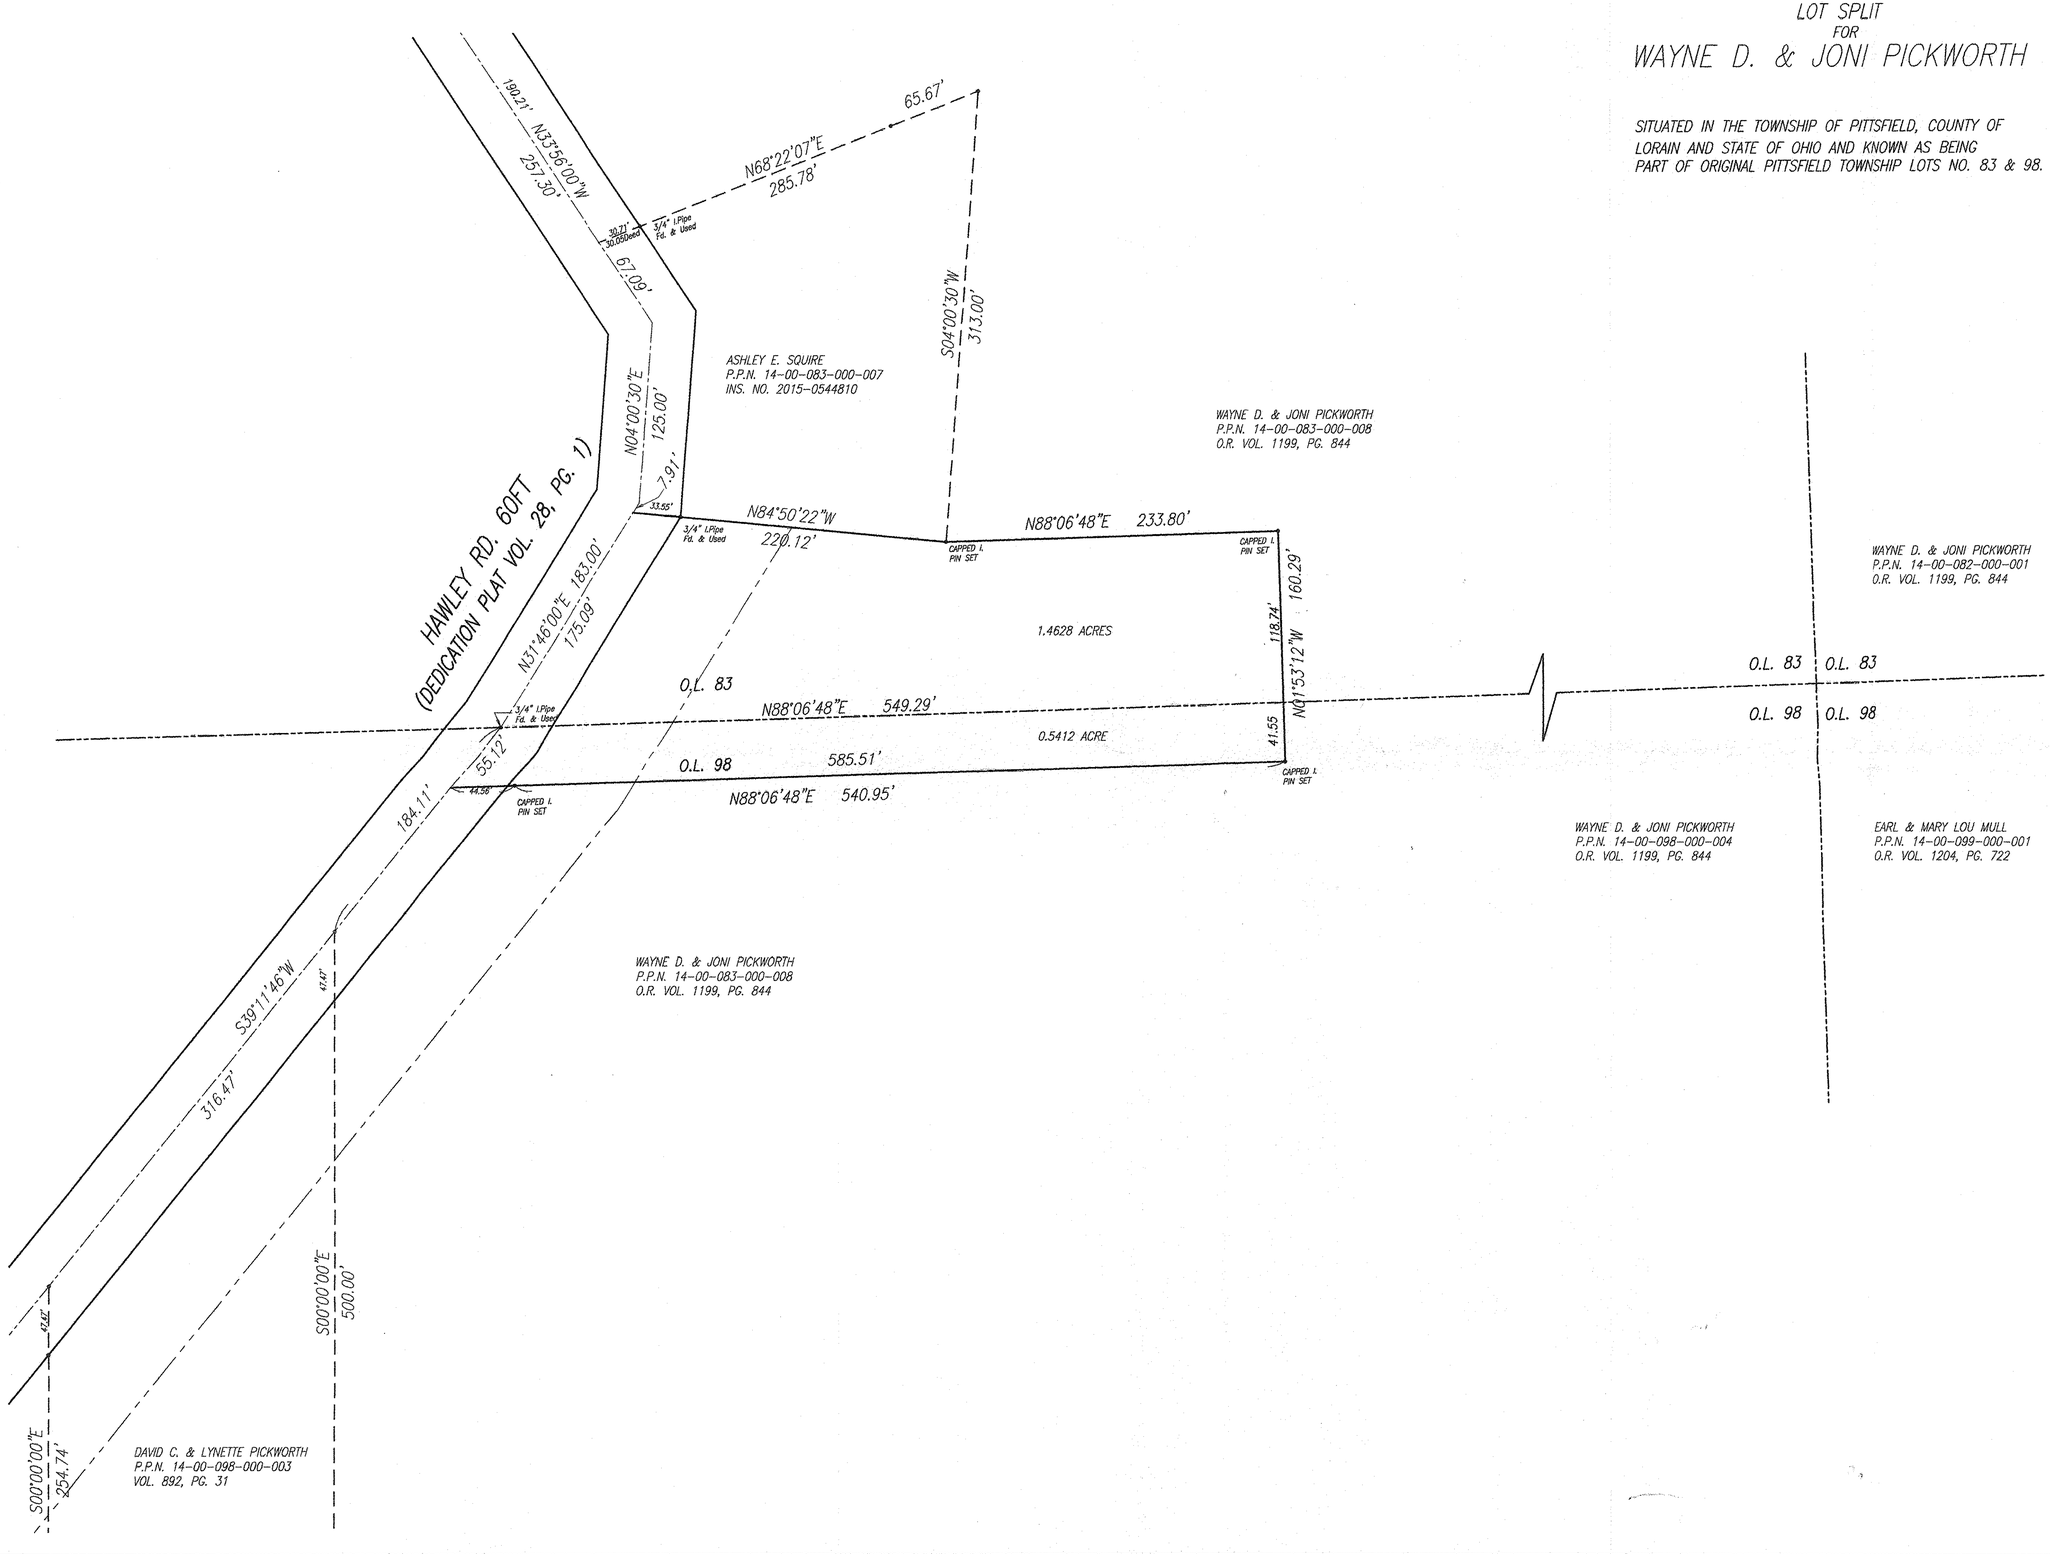

03393 !
APPROVED
LORAIN CO.
MAP DEPT
DATE 7-17-15
PAGE 14-00083
BY J Hatfield
#15-03393

SCALE: 1" = 50'

LEGEND

- Benchmark
- Bush
- Calculated Point
- Centerline
- Curb Inlet Ex./Prop.
- Cable Pedestal Box
- Drill Hole Found/Set
- Downspout Existing
- Electrical Box
- Electric Meter
- Flow Arrow
- Fire Hydrant Ex./Prop.
- Gas Line Valve
- Gas Marker
- Gas Meter
- Gas Service Shut Off
- Gas Well
- Guard Post/Bollard
- Guy Wire
- Handicap Symbol
- Hub Found/Set
- Iron Pin Found/Set
- Iron Pipe Found
- Inlet – Round
- Inlet – Square
- Light Pole
- Mailbox
- Manhole – Unknown
- Monitoring Well
- Mon. Box Fd./Set
- Parking Meter
- PK Found/Set
- Power Pole
- Property Line
- Right of Way Line
- Sanitary Clean Out
- Sanitary Manhole
- Sign
- Soilbore
- Sprinkler Control Box
- Sprinkler Head
- Stop Sign
- Storm M.H. Ex./Prop.
- Stump
- Telphone Pedestal
- Traffic Signal Pole
- Traffic Signal Box
- Transformer
- Tree
- Tree Pine
- Water Curb Stop
- Water Line Valve
- Water Meter
- Water Well
- Yard Drain Ex./Prop.

DARREII & MELISSA BOZMAN
BOUNDARY SURVEY & LOT SPLIT

May 28, 2015

Project File:
Client Name, Client Company Name
Address
City, Town, Zip
Phone Number - Fax Number

Date | Revision

STATE OF OHIO
JAMES A. RESAR
6361
REGISTERED SURVEYOR

J.A.R. Engineering & Surveying
P.O.BOX 450808
Westlake, Ohio 44145
(440)871-8345
jimresar@yahoo.com

1/1

C:\Documents and Settings\mrobatch\My Documents\Bozman - Pittsfield Twp\BASE.DWG, 24x36, 6/7/2015 9:13:13 AM, 1:1