BOUNDARY SURVEY

SITUATED IN THE TOWNSHIP OF AMHERST, COUNTY OF LORAIN, STATE OF OHIO
BEING PART OF ORIGINAL AMHERST TOWNSHIP LOT NUMBER 32
JULY 2015

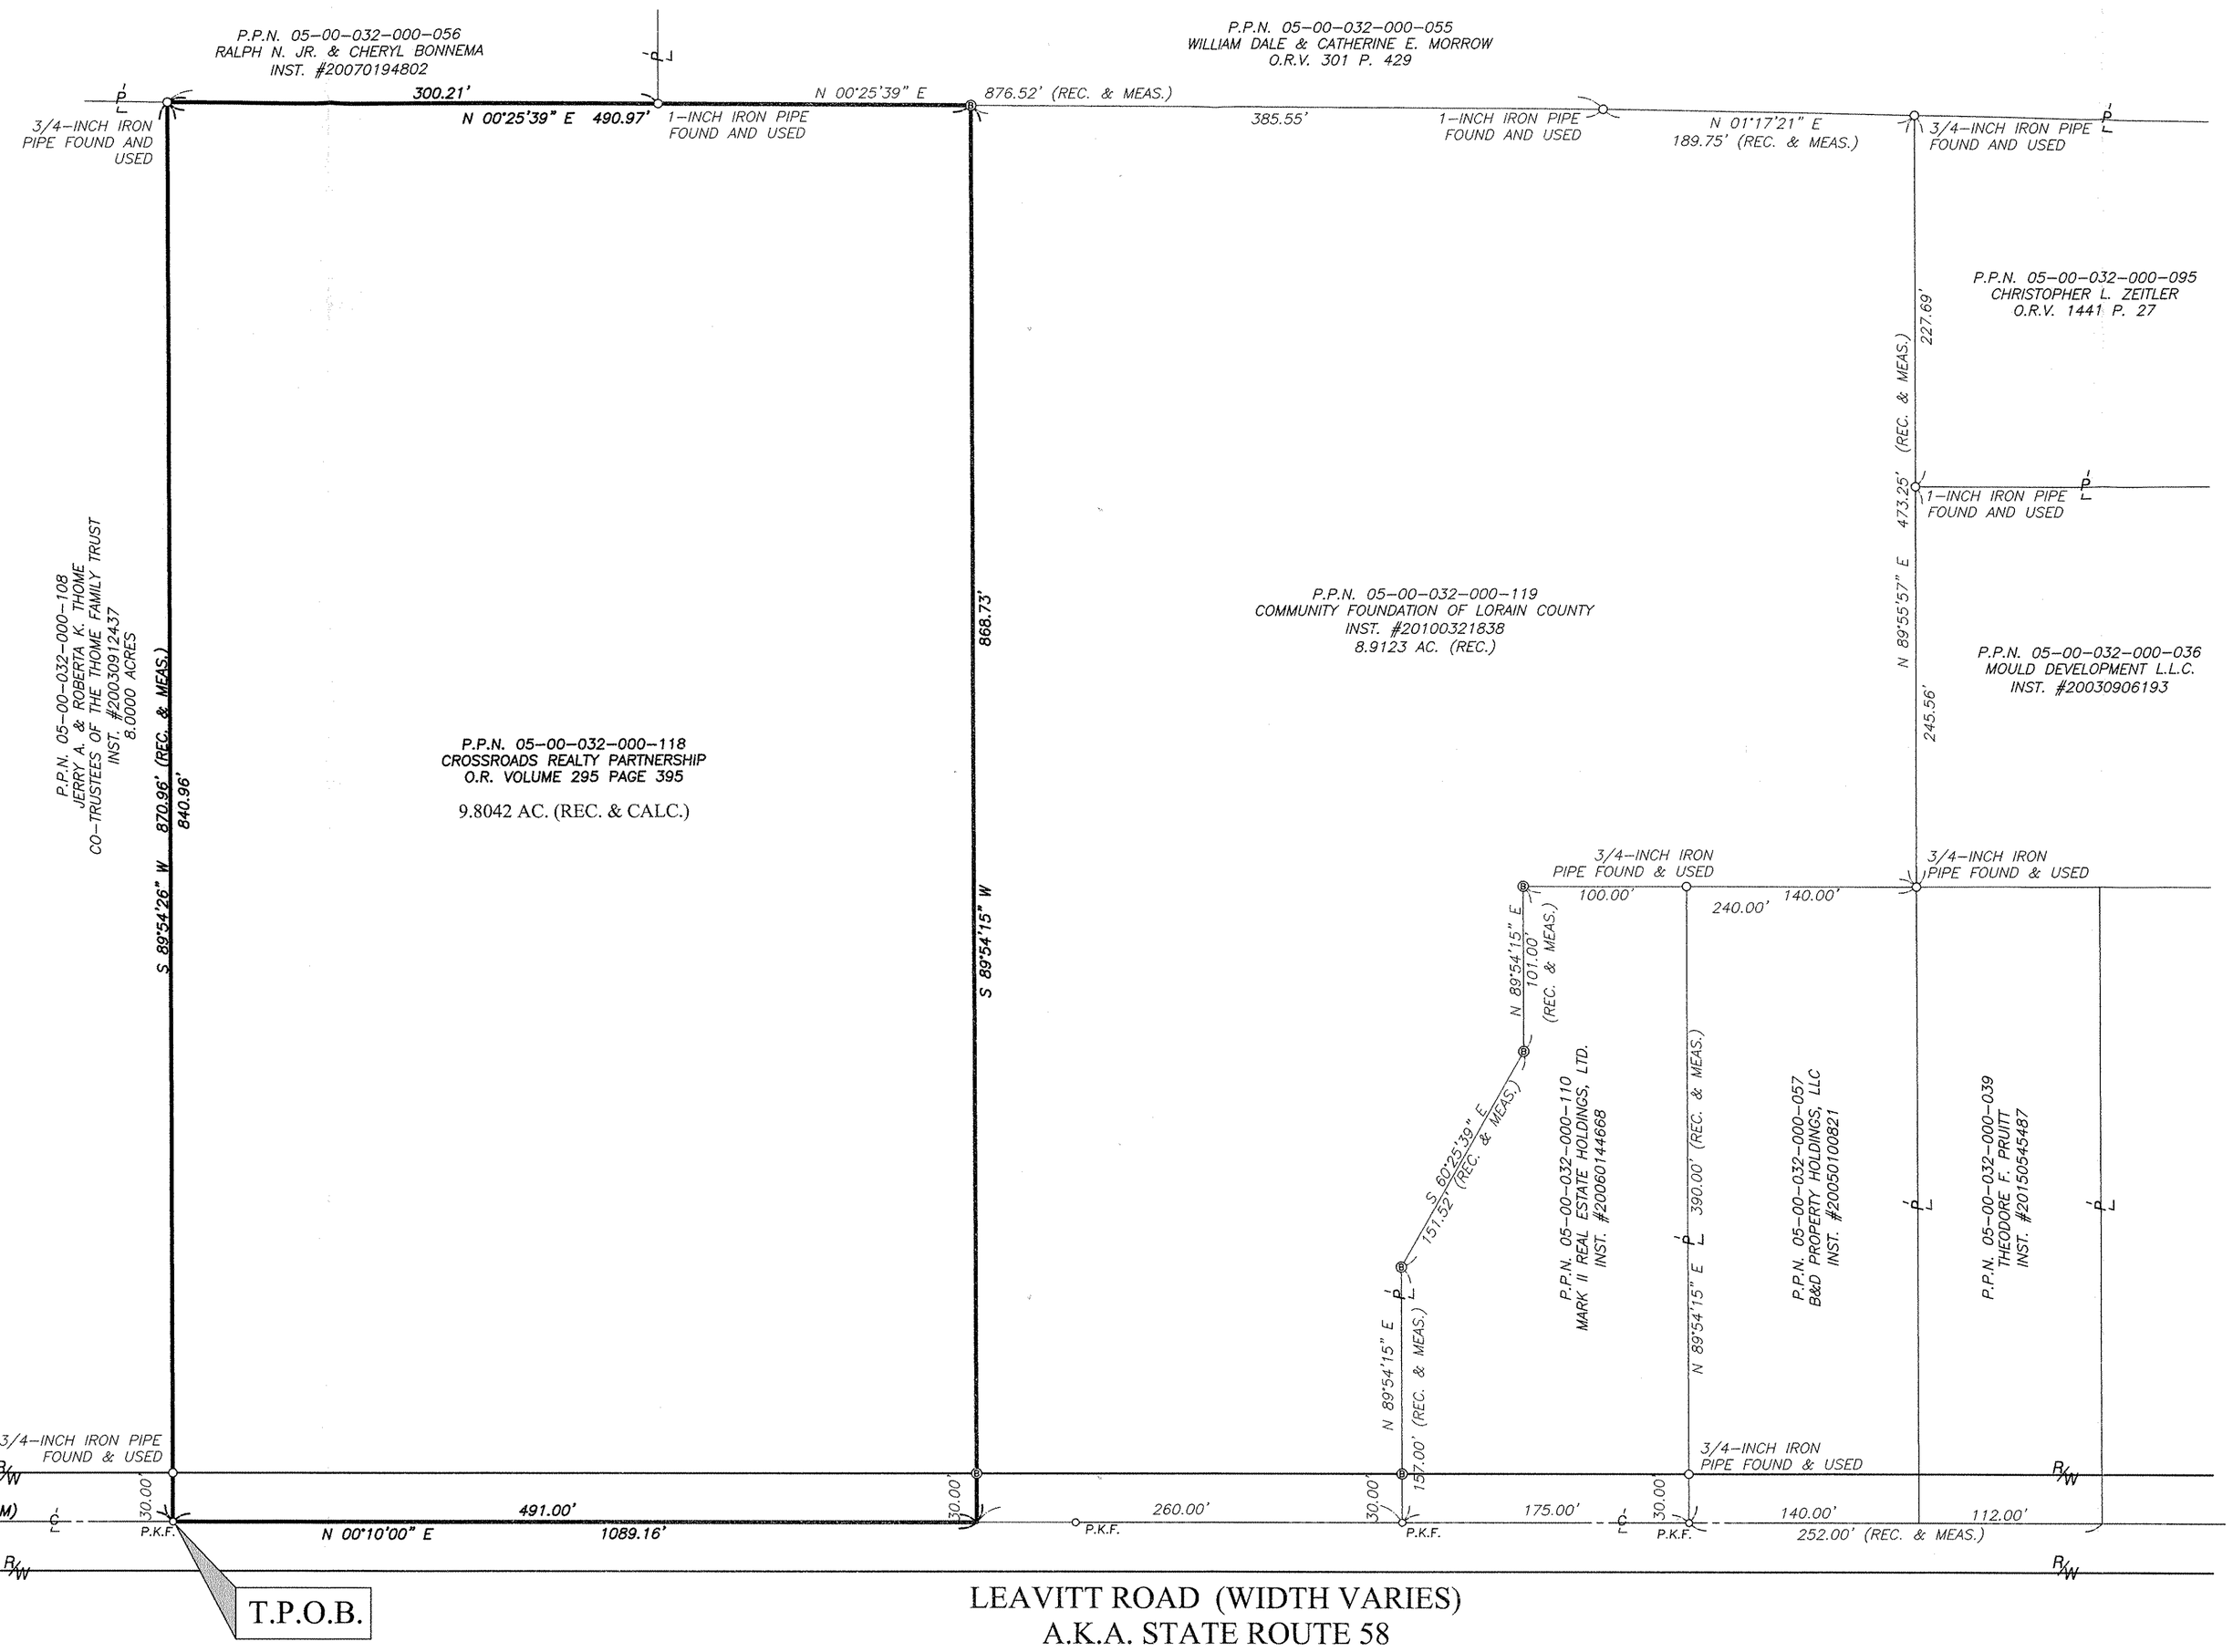

APPROVED
LORAIN CO.
MAP DEPT
DATE 8/13/15
PAGE 5-00-032-B
BY R. MAINES
15-03276-A

05-00-032-000-118
scan#48682

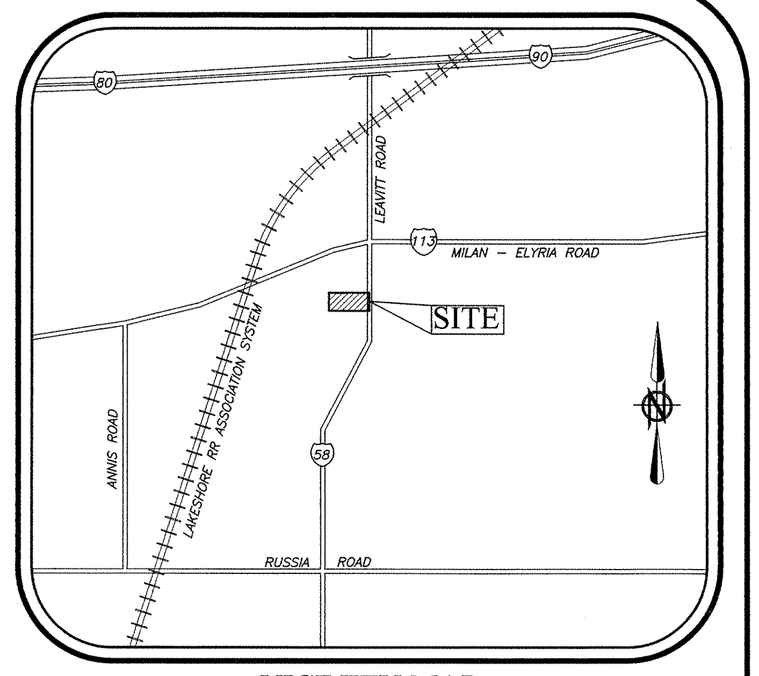

VICINITY MAP

N.T.S.

GRAPHIC SCALE

0 60
30 120

(IN FEET)

SCALE 1" = 60'

BASIS OF BEARINGS:

BASIS OF BEARINGS WAS BASED ON A PORTION OF THE CENTERLINE OF LEAVITT ROAD (A.K.A. STATE ROUTE 58) (R/W VARIES) WHICH WAS ASSUMED TO BE NORTH 00°10'00" EAST.

LEGEND OF SYMBOLS AND LINETYPES:

○	IRON PIPE OR PIN FOUND AS INDICATED
ⓑ	5/8" REBAR W/CAP STAMPED "BRAMHALL 8073" FOUND
○ P.K.F.	P-K NAIL FOUND
R/W	RIGHT-OF-WAY LINE
[M]	MONUMENT BOX WITH 5/8" REBAR FOUND AND USED
P.O.C.	POINT OF COMMENCEMENT
T.P.O.B.	TRUE PLACE OF BEGINNING
(F) (FND.)	FOUND
(R) (REC.)	RECORD
(M) (MEAS.)	MEASURED
(C) (CALC.)	CALCULATED
——— - ———	ORIGINAL LOT LINES
——℄——	CENTERLINE

SURVEYOR'S CERTIFICATE:

THIS SURVEY WAS PERFORMED IN ACCORDANCE WITH SECTION 4733-37 OF THE OHIO ADMINISTRATIVE CODE "STANDARDS FOR BOUNDARY SURVEYS"

STATE OF OHIO
AMY M. KELLY S-8469
REGISTERED PROFESSIONAL SURVEYOR

AMY M. KELLY, P.S.
REGISTERED OHIO SURVEYOR No. 8469

7/13/2015
DATE

REVISION

DATE:	BY:	DESCRIPTION:
07-13-15	AMK	ISSUE TO CLIENT

DRAWN BY: AMK
CHECKED BY: CDW

BRAMHALL
ENGINEERING AND SURVEYING CO., INC.
801 MOORE ROAD AVON, OHIO 44011
(440) 934 - 7878 (440) 934 - 7879 FAX

SHEET 1 OF 1

JOB NO. 15-4210