20-05-014-000-009
010
Scan # 48737

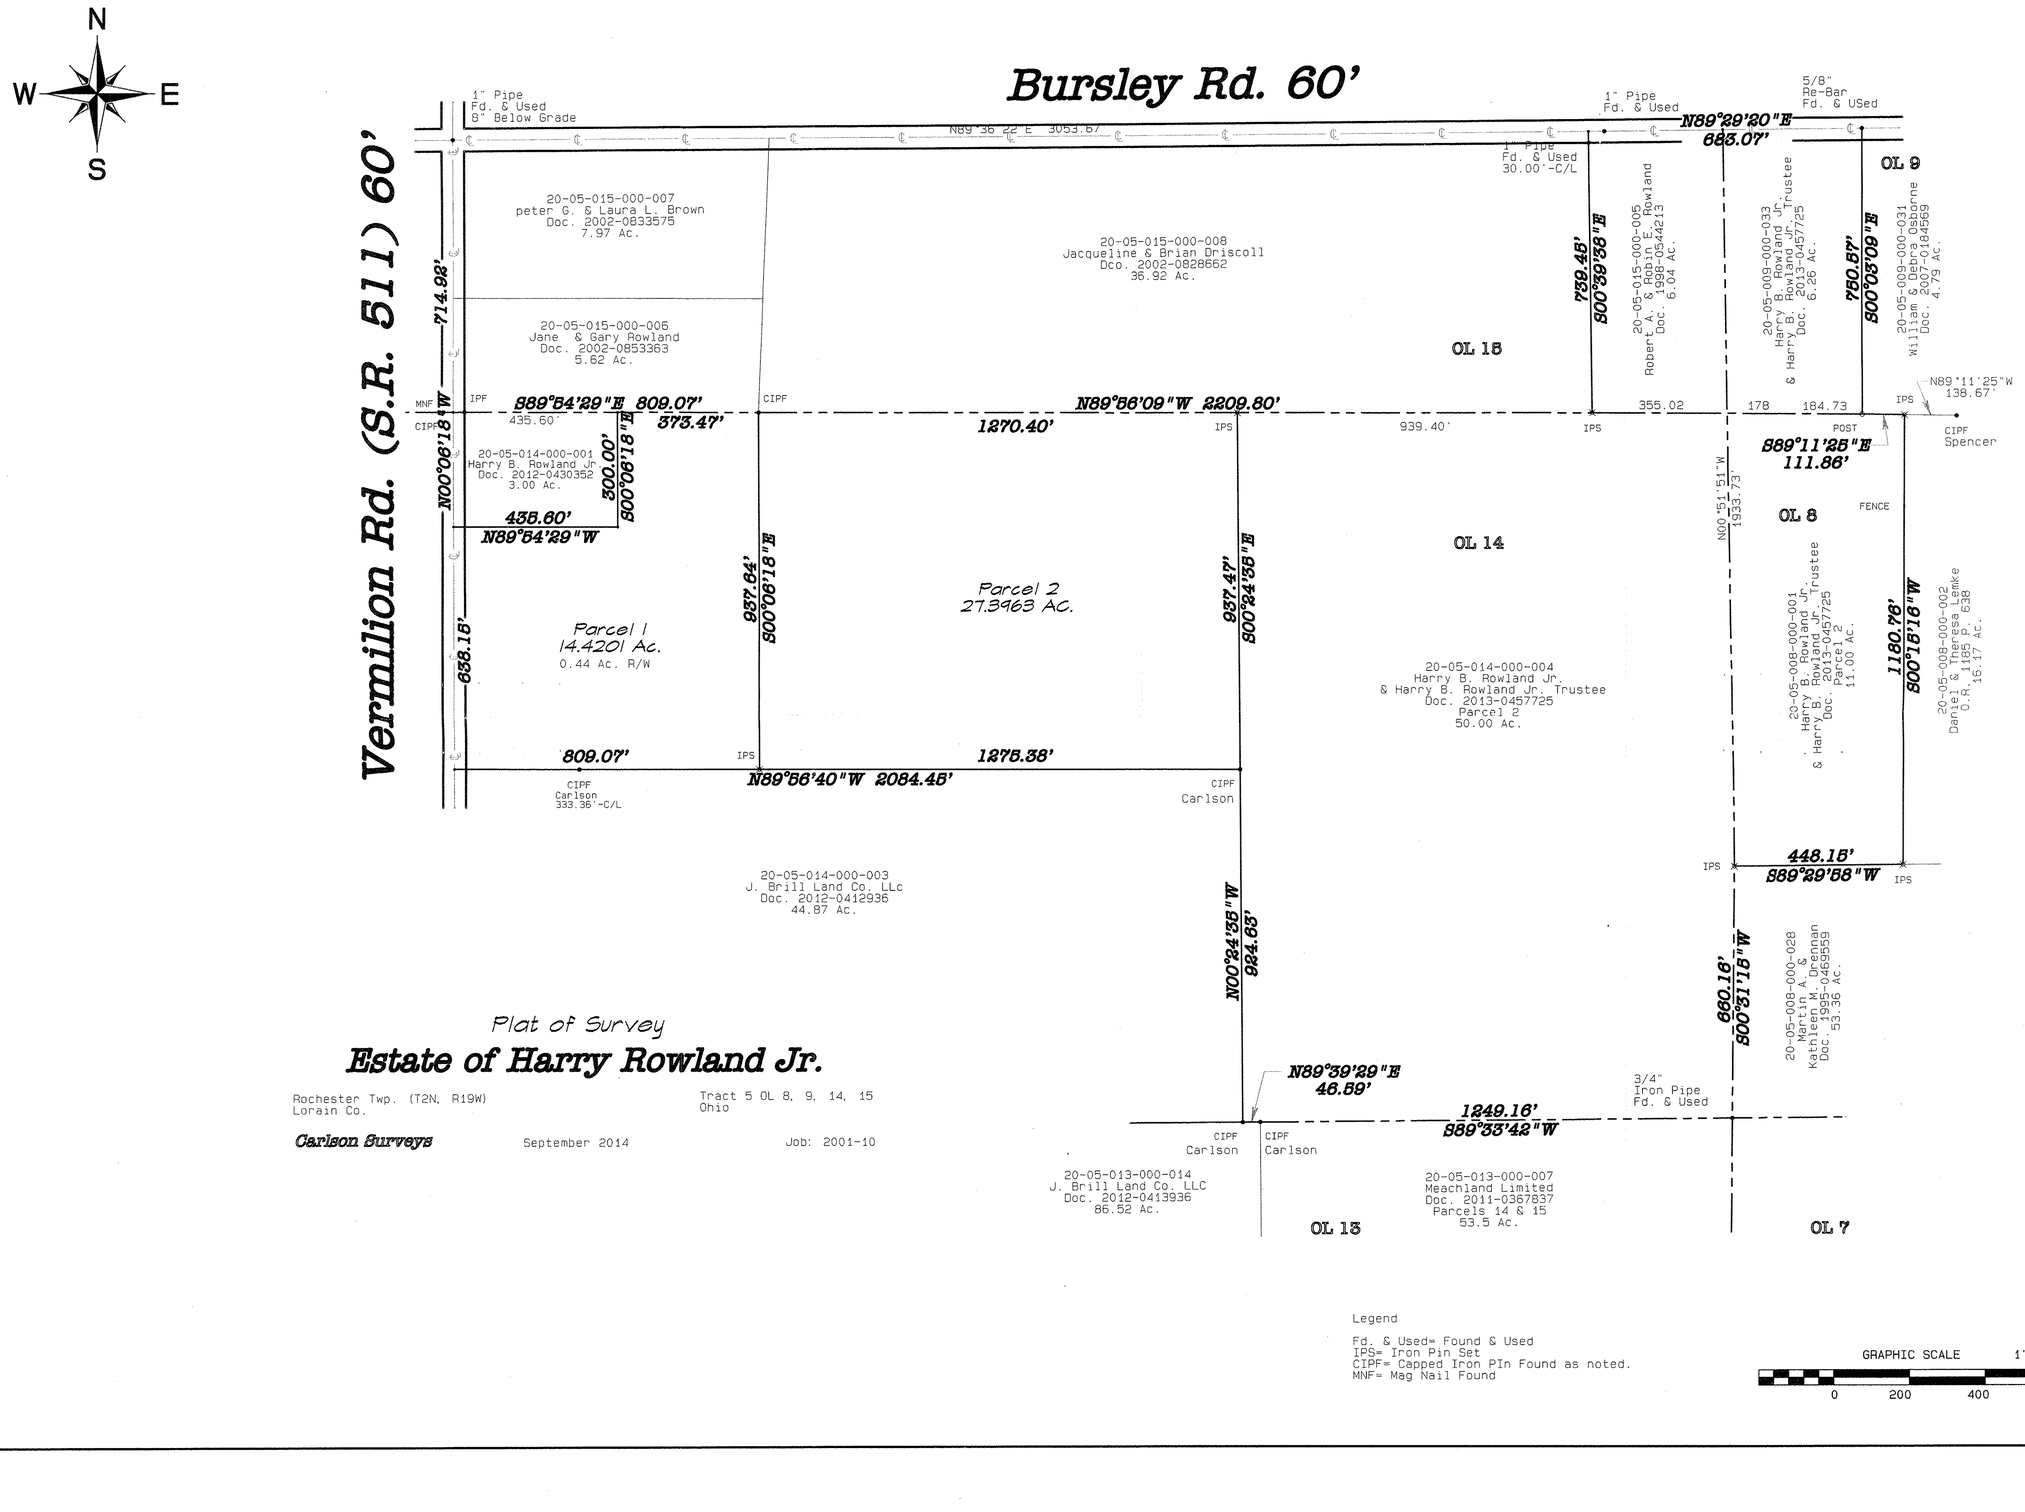

Plat of Survey

Estate of Harry Rowland Jr.

Rochester Twp. (T2N, R19W)
Lorain Co.

Tract 5 OL 8, 9, 14, 15
Ohio

Carlson Surveys September 2014 Job: 2001-10

03448

APPROVED
LORAIN CO.
MAP DEPT

DATE 12-7-15

PAGE 20-A

BY JHatfield

15-03448

Legend

Fd. & Used= Found & Used
IPS= Iron Pin Set
CIPF= Capped Iron PIn Found as noted.
MNF= Mag Nail Found

GRAPHIC SCALE 1"=200'
0 200 400 600

STATE OF OHIO
RICHARD B CARLSON
7496
REGISTERED SURVEYOR