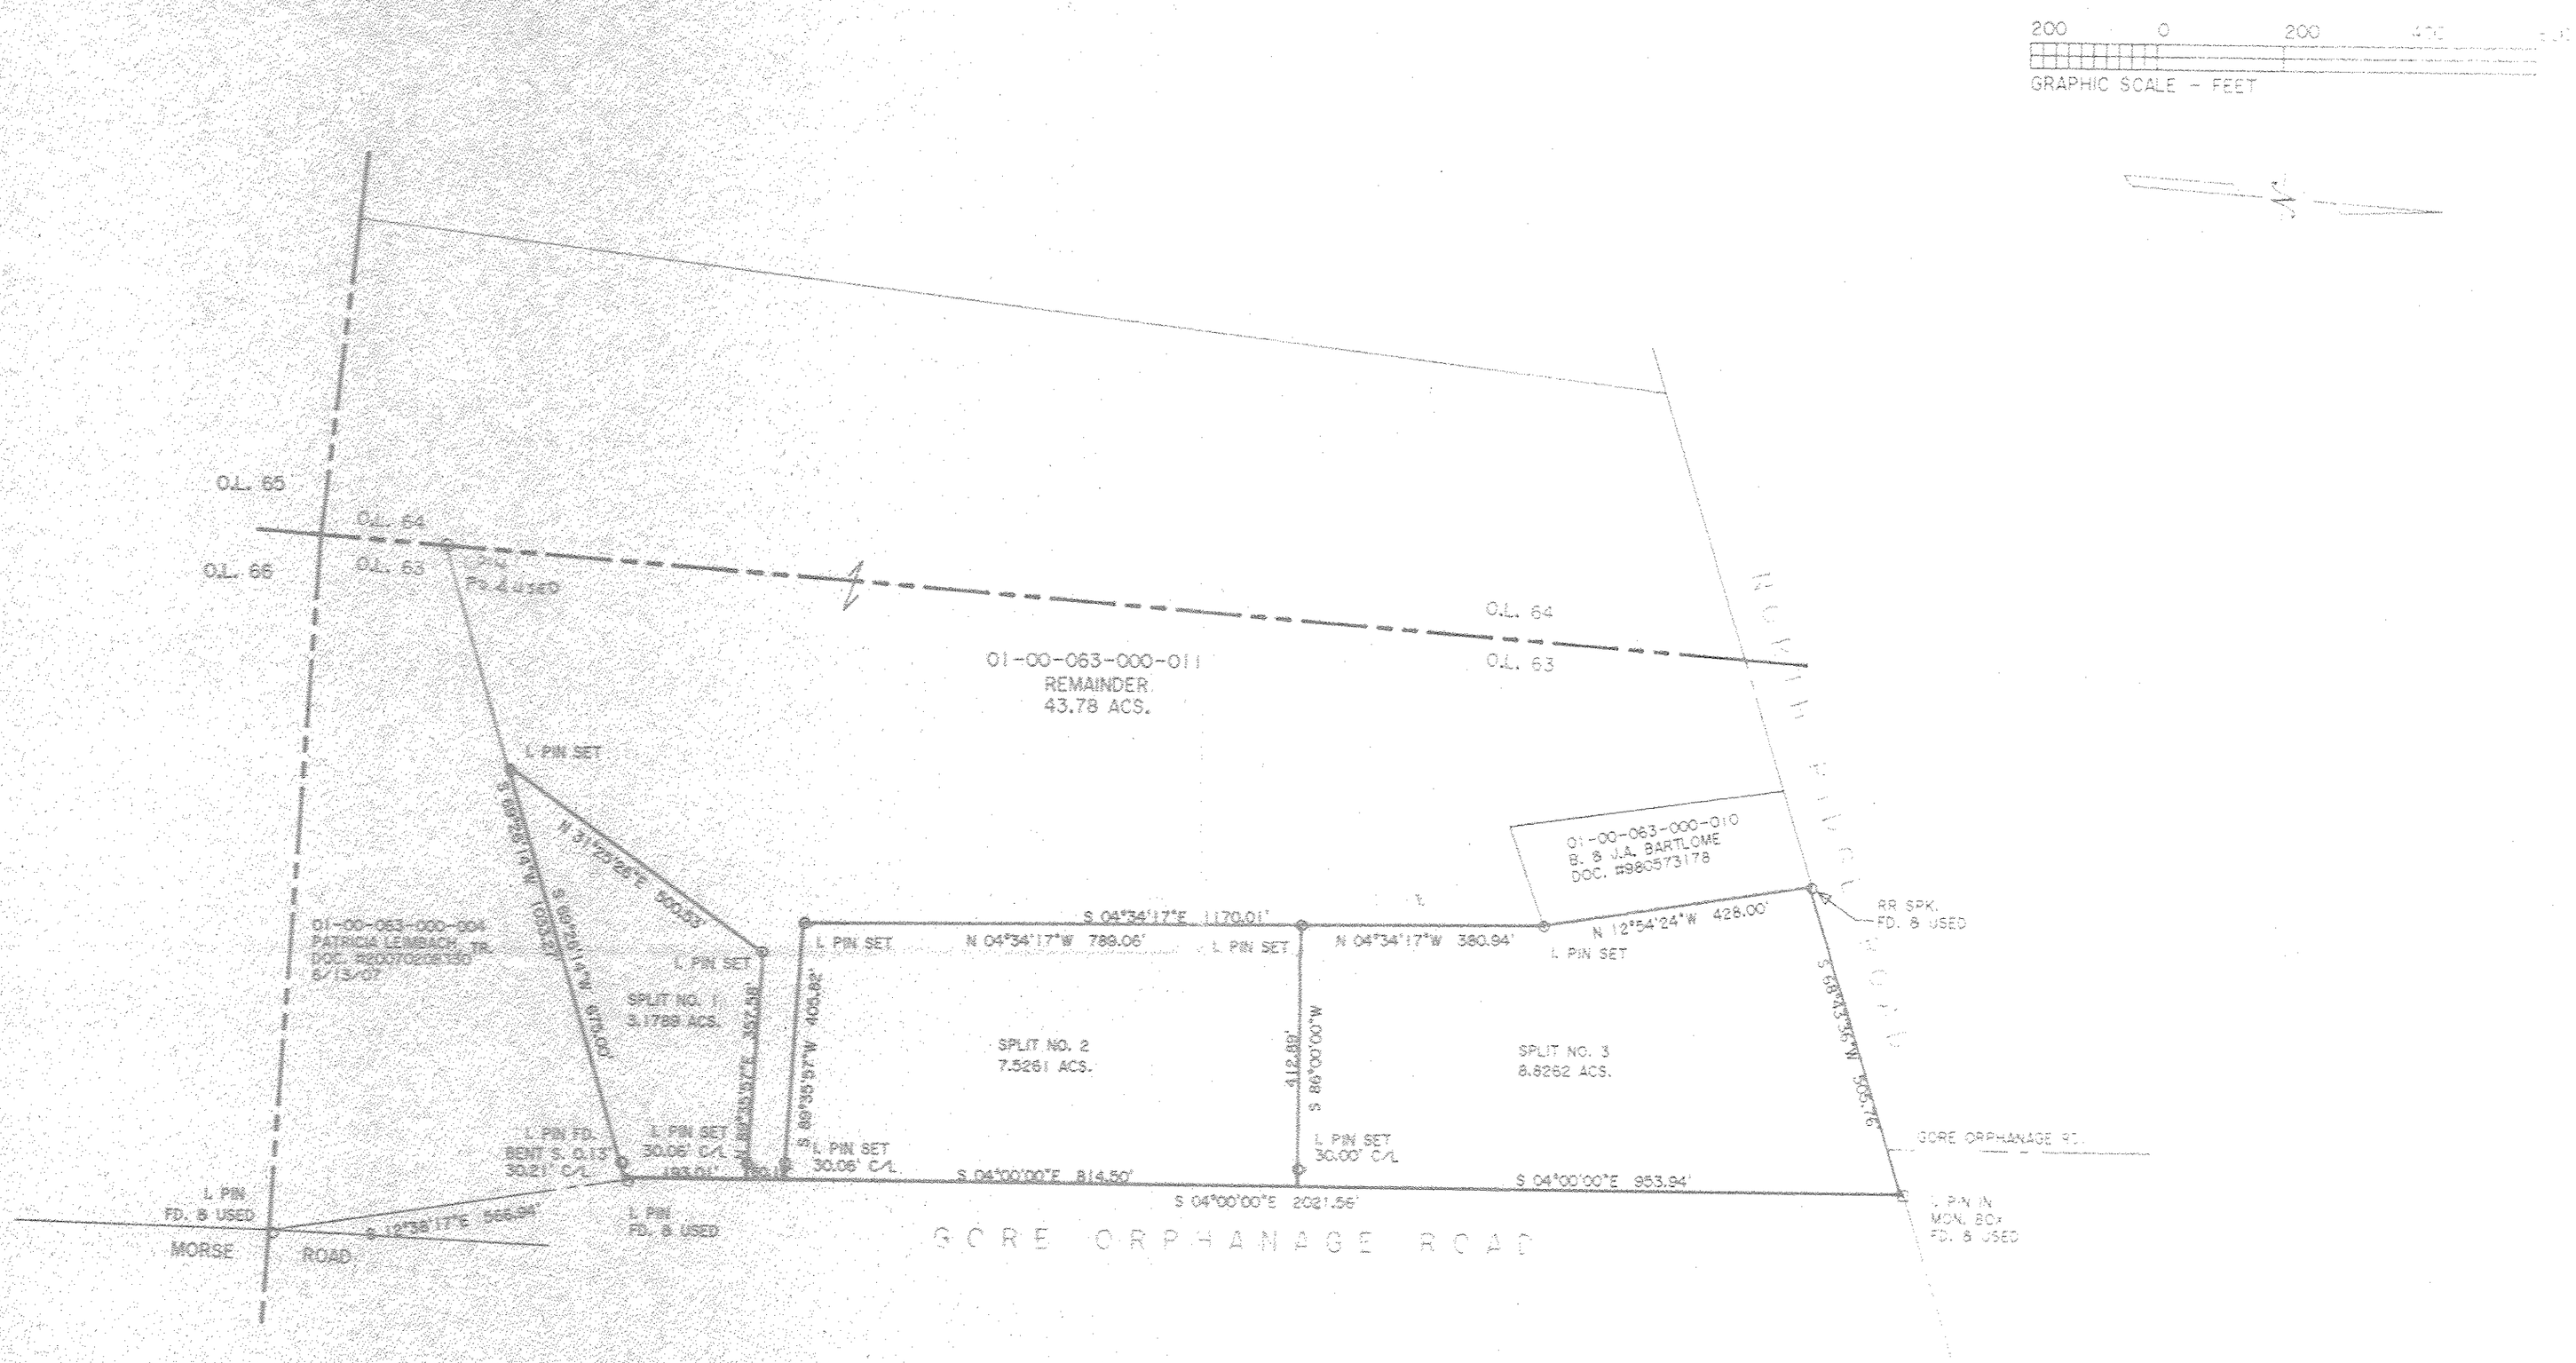

03518

APPROVED
LORAIN CO.
MAP DEPT
DATE 5-12-16
PAGE 1-I
BY J Hatfield
#16-03518

DIMENSIONS SHOWN ON THIS PLAT ARE EXPRESSED IN FEET AND DECIMAL PARTS THEREOF, ALL BEARINGS ARE TO AN ASSUMED MERIDIAN AND ARE USED TO INDICATE ANGLES ONLY. PERMANENT MONUMENTS WERE FOUND OR SET AT ALL POINTS INDICATED HEREON, ALL OF WHICH I CERTIFY TO BE CORRECT.

THOMAS A. SIMON
REG. PROFESSIONAL SURVEYOR
NO. S-7775

THOMAS A. SIMON
S-7775
REGISTERED
PROFESSIONAL

PLAT OF BOUNDARY SURVEY & SPLIT FOR PATRICIA LEIMBACH, TRUSTEE

BEING KNOWN AS PART OF ORIGINAL
BROWNHELM TOWNSHIP LOT NO. 63

COUNTY OF LORAIN STATE OF OHIO
SEPTEMBER 2014 SCALE 1" = 200'

BASIS OF BEARINGS IS THE CENTERLINE OF GORE ORPHANAGE ROAD (SOUTH 04°00'00" EAST). IRON PINS SET ARE 5/8" DIAMETER, 30" LONG WITH PLASTIC CAPS "T. SIMON, S-7775".

THOMAS SIMON & ASSOCIATES, INC.
PROFESSIONAL LAND SURVEYORS
150 SOUTH OLIVE STREET
ELYRIA, OHIO 44035
(440) 327-2925
FAX 327-2964

scan # 48847

052
050
01-00-063-000-051