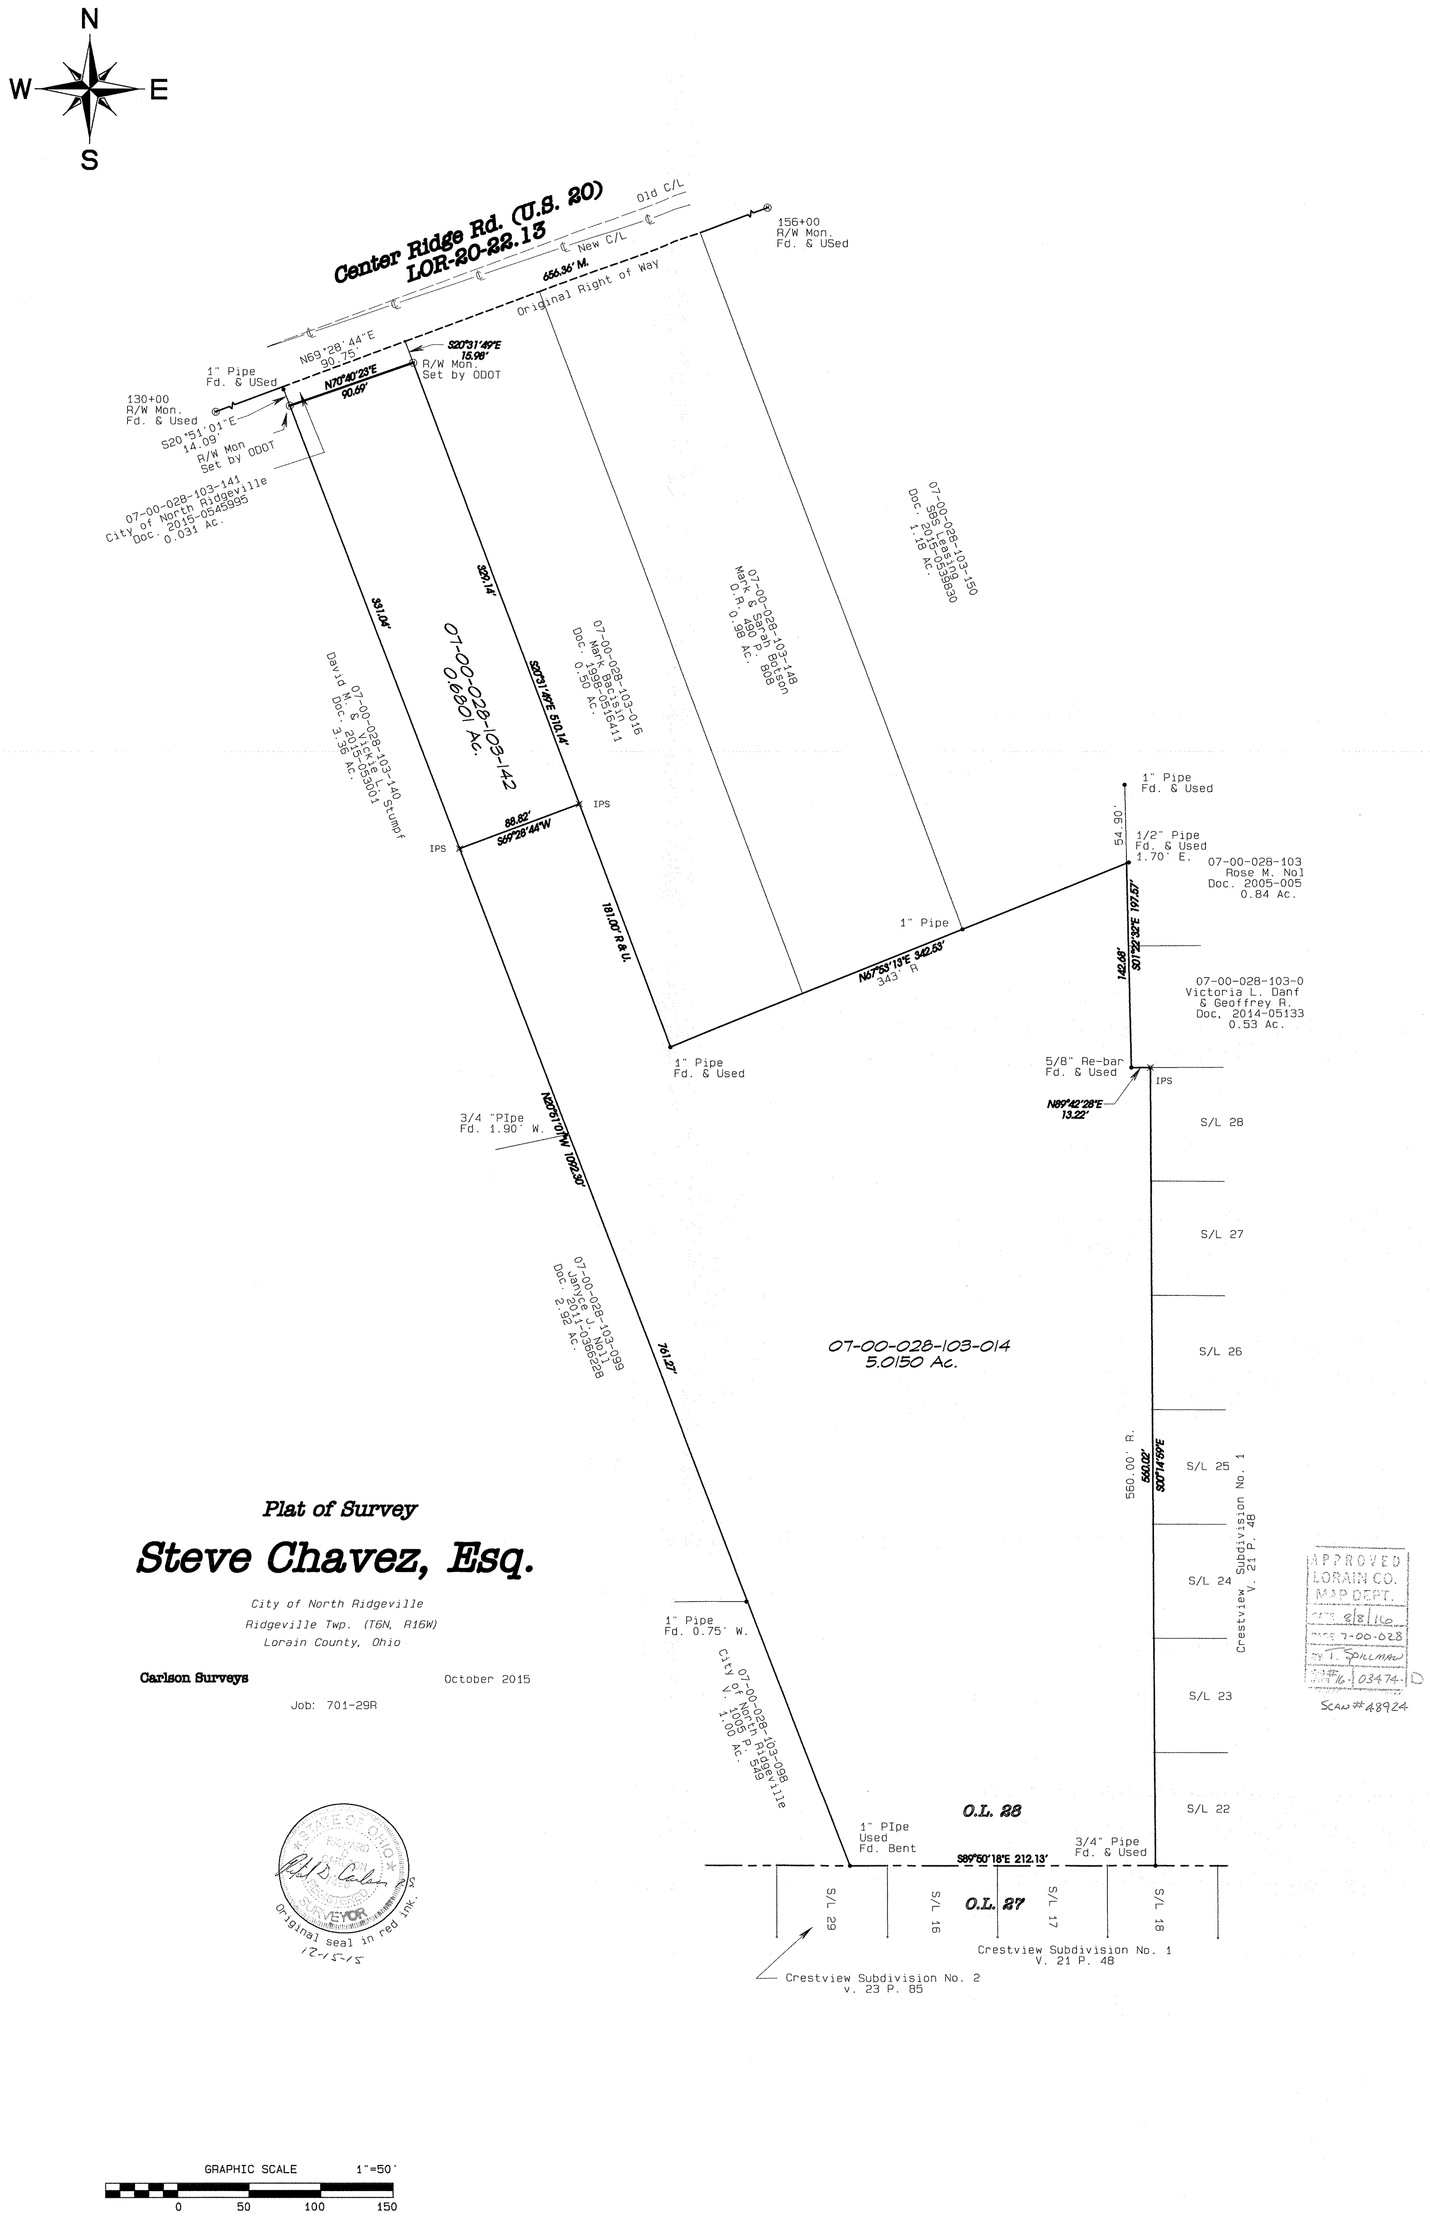


*Plat of Survey*

# *Steve Chavez, Esq.*

*City of North Ridgeville*
*Ridgeville Twp. (T6N, R16W)*
*Lorain County, Ohio*

**Carlson Surveys** October 2015

Job: 701-29R

STATE OF OHIO
REGISTERED
SURVEYOR
Original seal in red ink.
12-15-15

APPROVED
LORAIN CO.
MAP DEPT.
DATE 8/8/16
PAGE 7-00-028
BY T. SPILLMAN
SCAN #16-03474-D
SCAN #48924