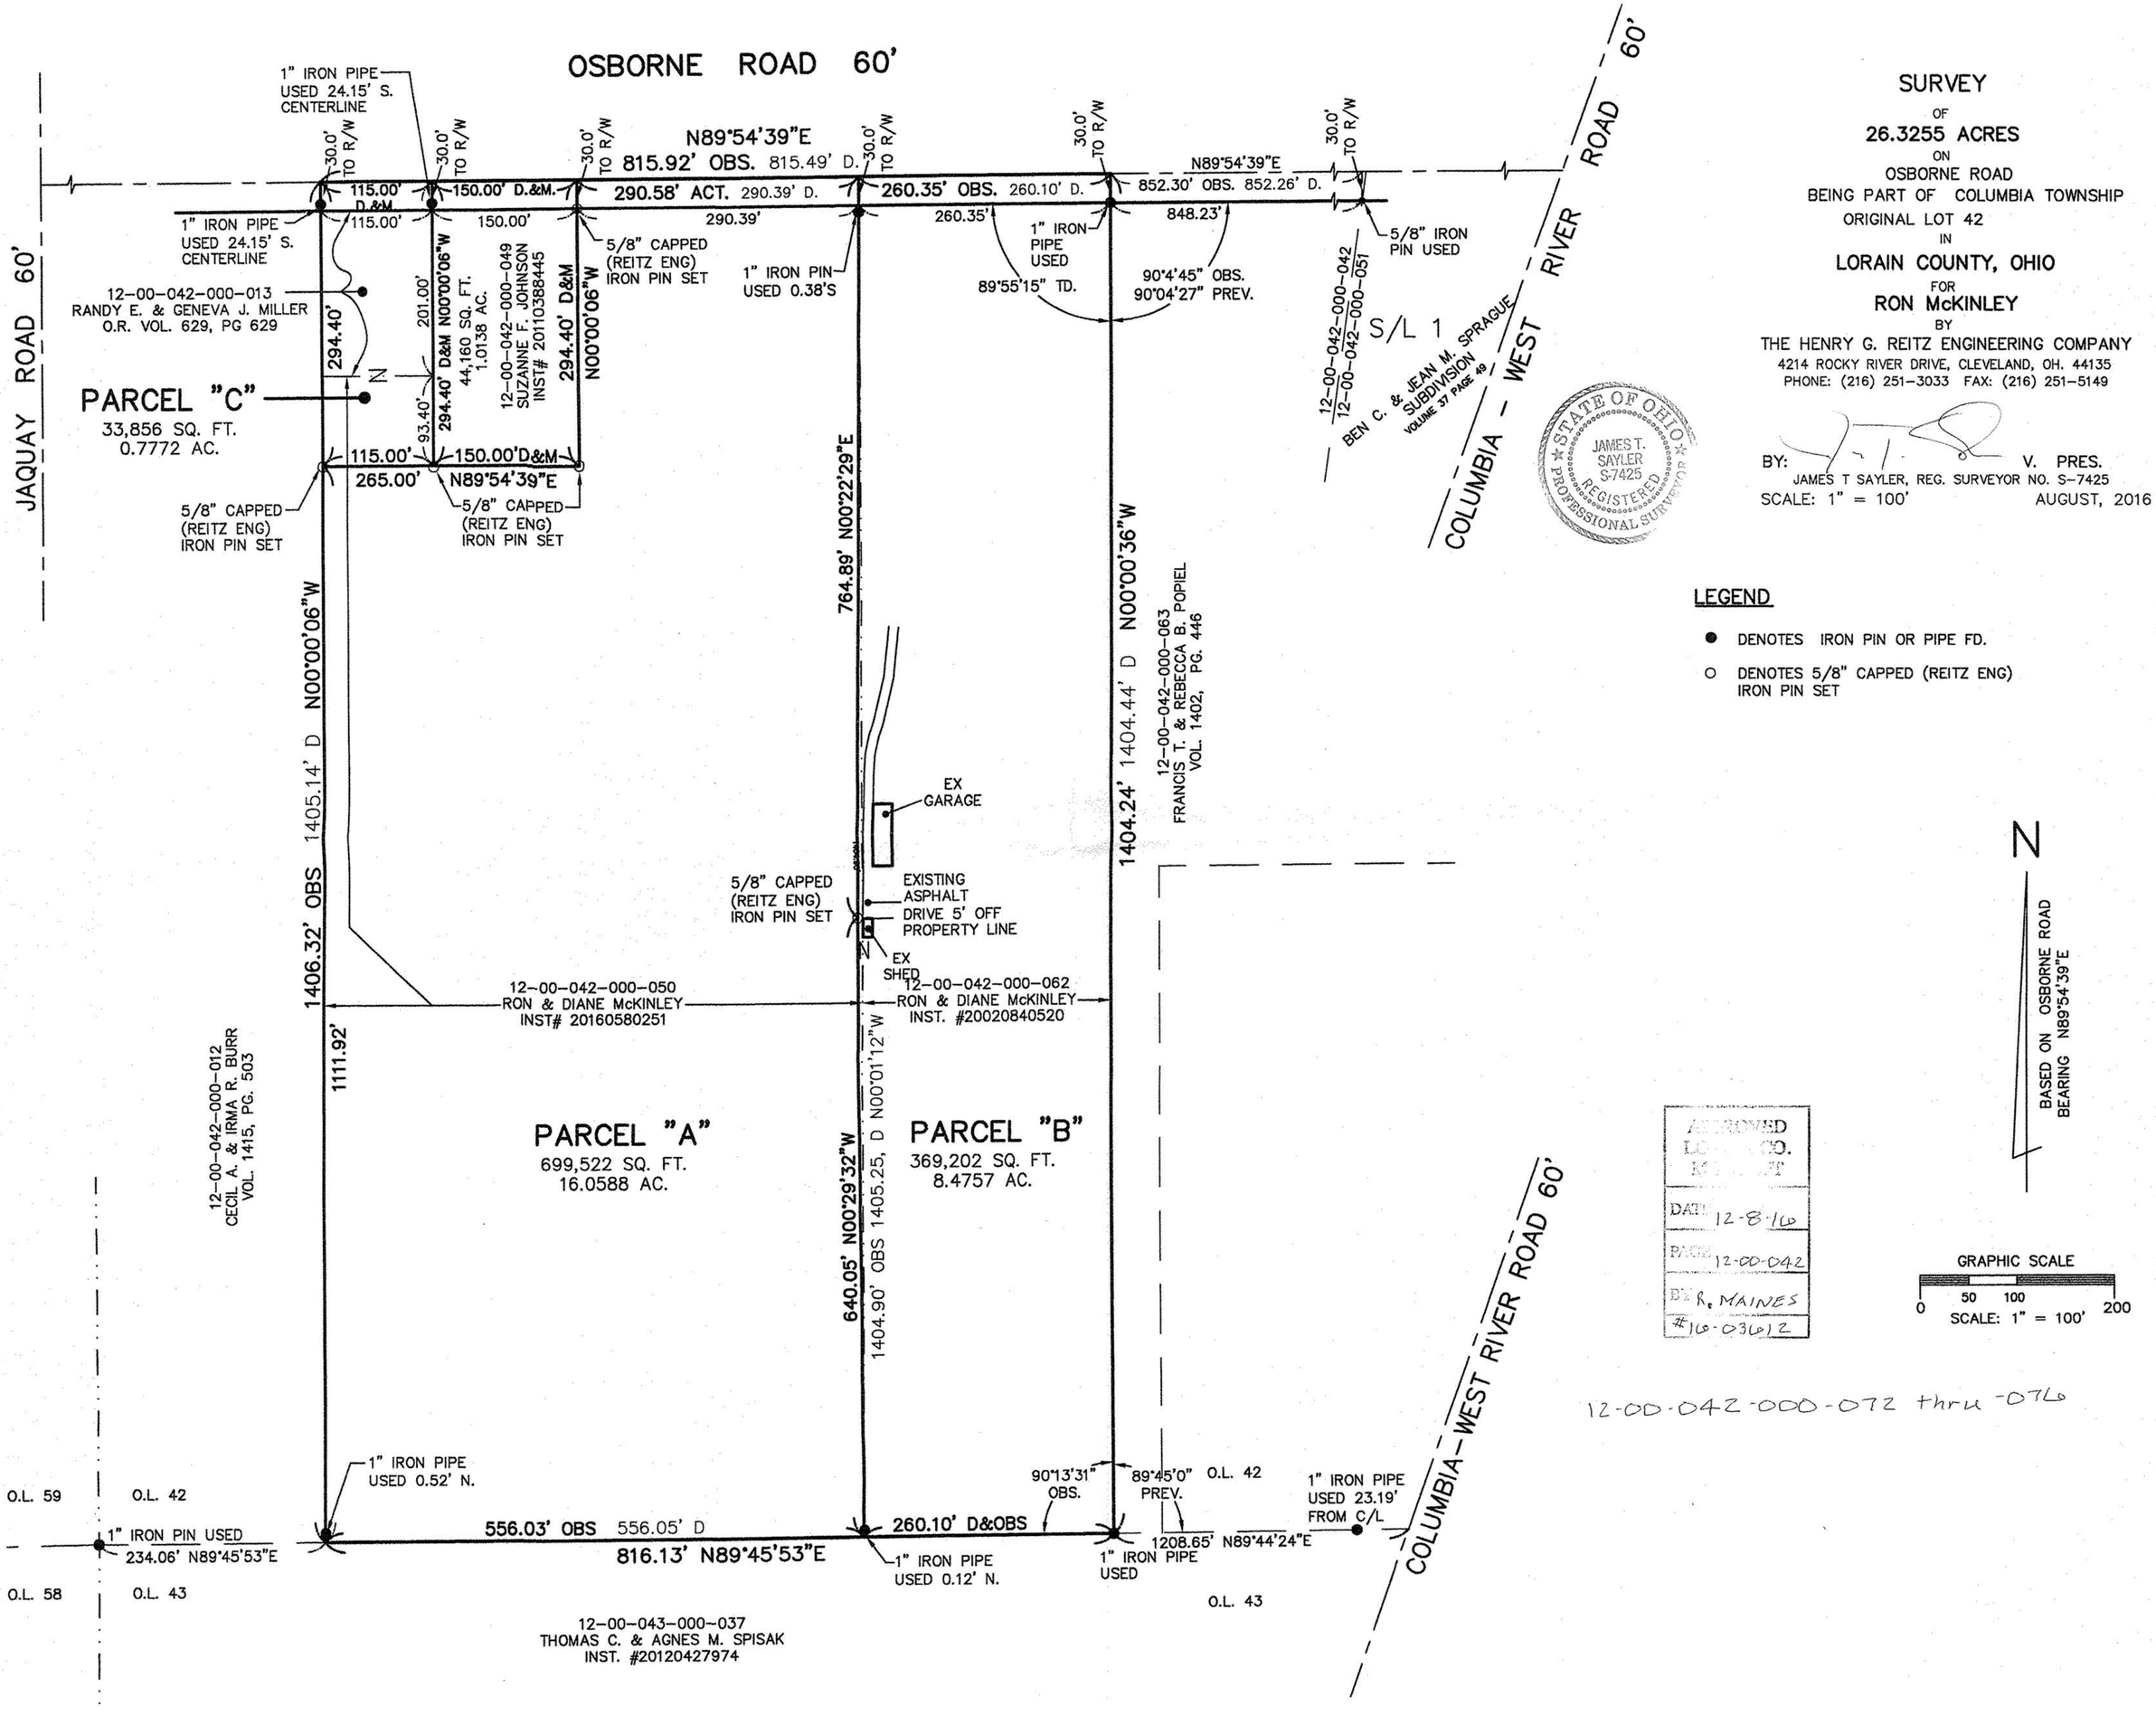

SURVEY
OF
26.3255 ACRES
ON
OSBORNE ROAD
BEING PART OF COLUMBIA TOWNSHIP
ORIGINAL LOT 42
IN
LORAIN COUNTY, OHIO
FOR
RON McKINLEY
BY
THE HENRY G. REITZ ENGINEERING COMPANY
4214 ROCKY RIVER DRIVE, CLEVELAND, OH. 44135
PHONE: (216) 251-3033 FAX: (216) 251-5149

BY: V. PRES.
JAMES T SAYLER, REG. SURVEYOR NO. S-7425
SCALE: 1" = 100' AUGUST, 2016

STATE OF OHIO
JAMES T. SAYLER
S-7425
REGISTERED
PROFESSIONAL SURVEYOR

LEGEND

● DENOTES IRON PIN OR PIPE FD.

○ DENOTES 5/8" CAPPED (REITZ ENG) IRON PIN SET

APPROVED
LORAIN CO.
MANAGEMENT
DATE 12-8-16
PAGE 12-00-042
BY R. MAINES
#16-03612

12-00-042-000-072 thru -076