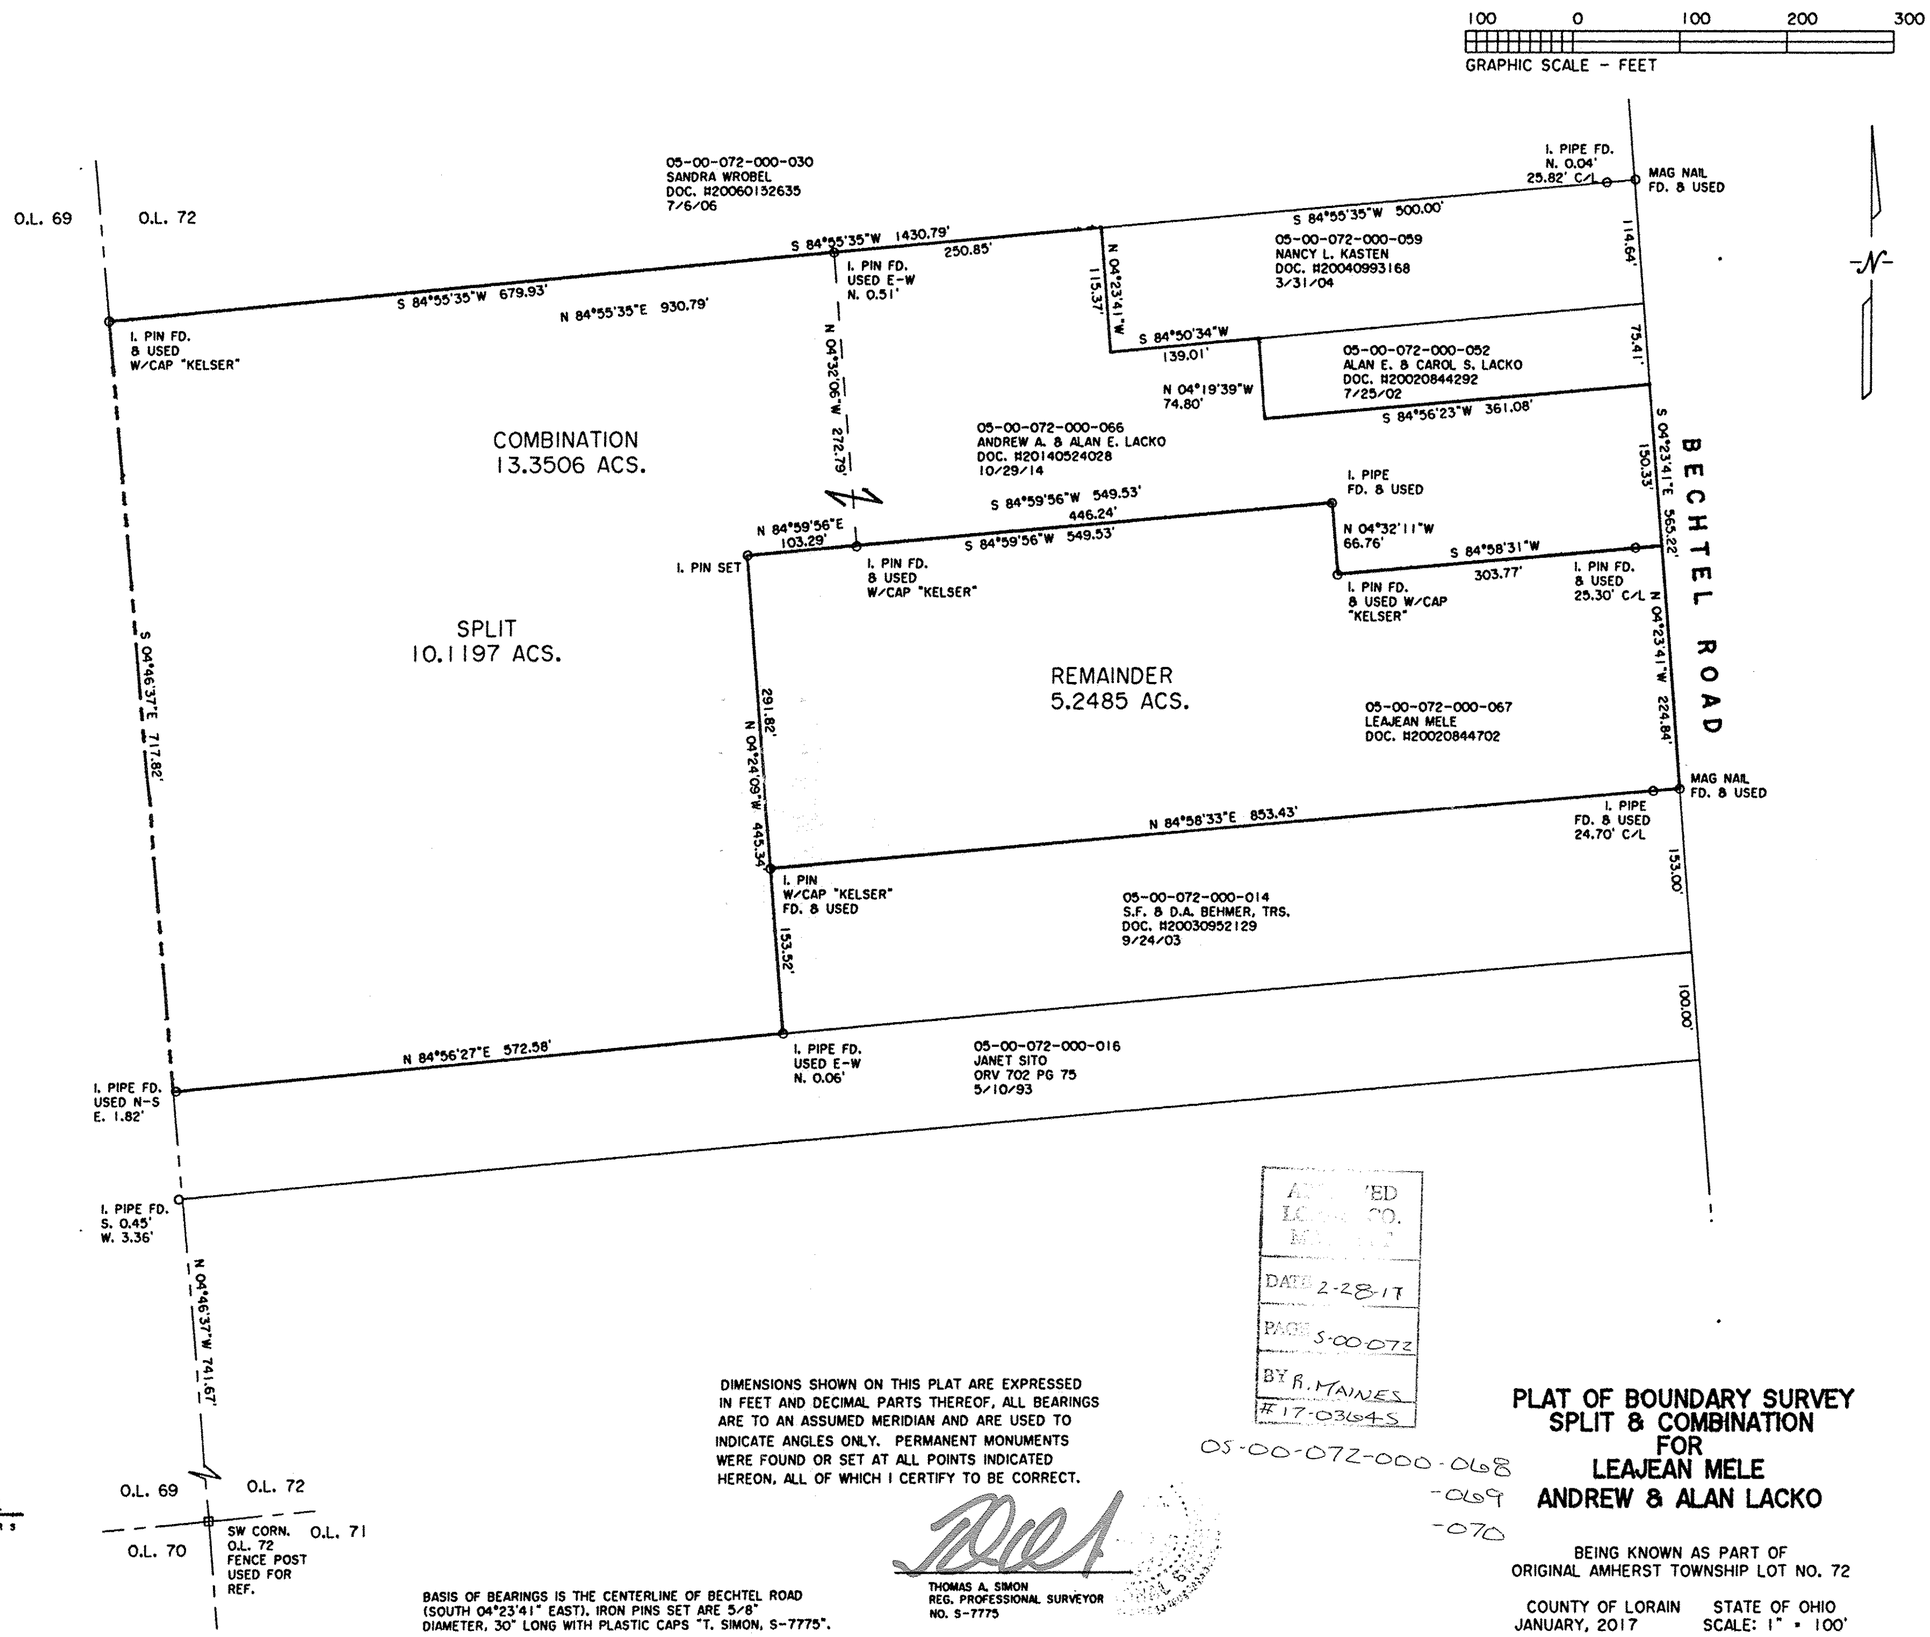

DIMENSIONS SHOWN ON THIS PLAT ARE EXPRESSED IN FEET AND DECIMAL PARTS THEREOF, ALL BEARINGS ARE TO AN ASSUMED MERIDIAN AND ARE USED TO INDICATE ANGLES ONLY. PERMANENT MONUMENTS WERE FOUND OR SET AT ALL POINTS INDICATED HEREON, ALL OF WHICH I CERTIFY TO BE CORRECT.

BASIS OF BEARINGS IS THE CENTERLINE OF BECHTEL ROAD (SOUTH 04°23'41" EAST). IRON PINS SET ARE 5/8" DIAMETER, 30" LONG WITH PLASTIC CAPS "T. SIMON, S-7775".

THOMAS A. SIMON
REG. PROFESSIONAL SURVEYOR
NO. S-7775

THOMAS SIMON & ASSOCIATES, INC.
PROFESSIONAL LAND SURVEYORS
150 SOUTH OLIVE STREET
ELYRIA, OHIO 44035
(440) 327-2925
FAX 327-2964

APPROVED
LORAIN CO.
MAPPING
DATE 2-28-17
PAGE S-00-072
BY R. MAINES
#17-03645

05-00-072-000-068
-069
-070

PLAT OF BOUNDARY SURVEY
SPLIT & COMBINATION
FOR
LEAJEAN MELE
ANDREW & ALAN LACKO

BEING KNOWN AS PART OF
ORIGINAL AMHERST TOWNSHIP LOT NO. 72

COUNTY OF LORAIN STATE OF OHIO
JANUARY, 2017 SCALE: 1" = 100'

JOB NO. 2017-002