Plat of Survey

for

Jerry R. Weigel, James L. Weigel & Albert L. Weigel

Grafton Township — O.L. 91
Township 4 North,
Range 16 West
Lorain County — Ohio

Carlson Surveys June 2017 Job: 1602-19R

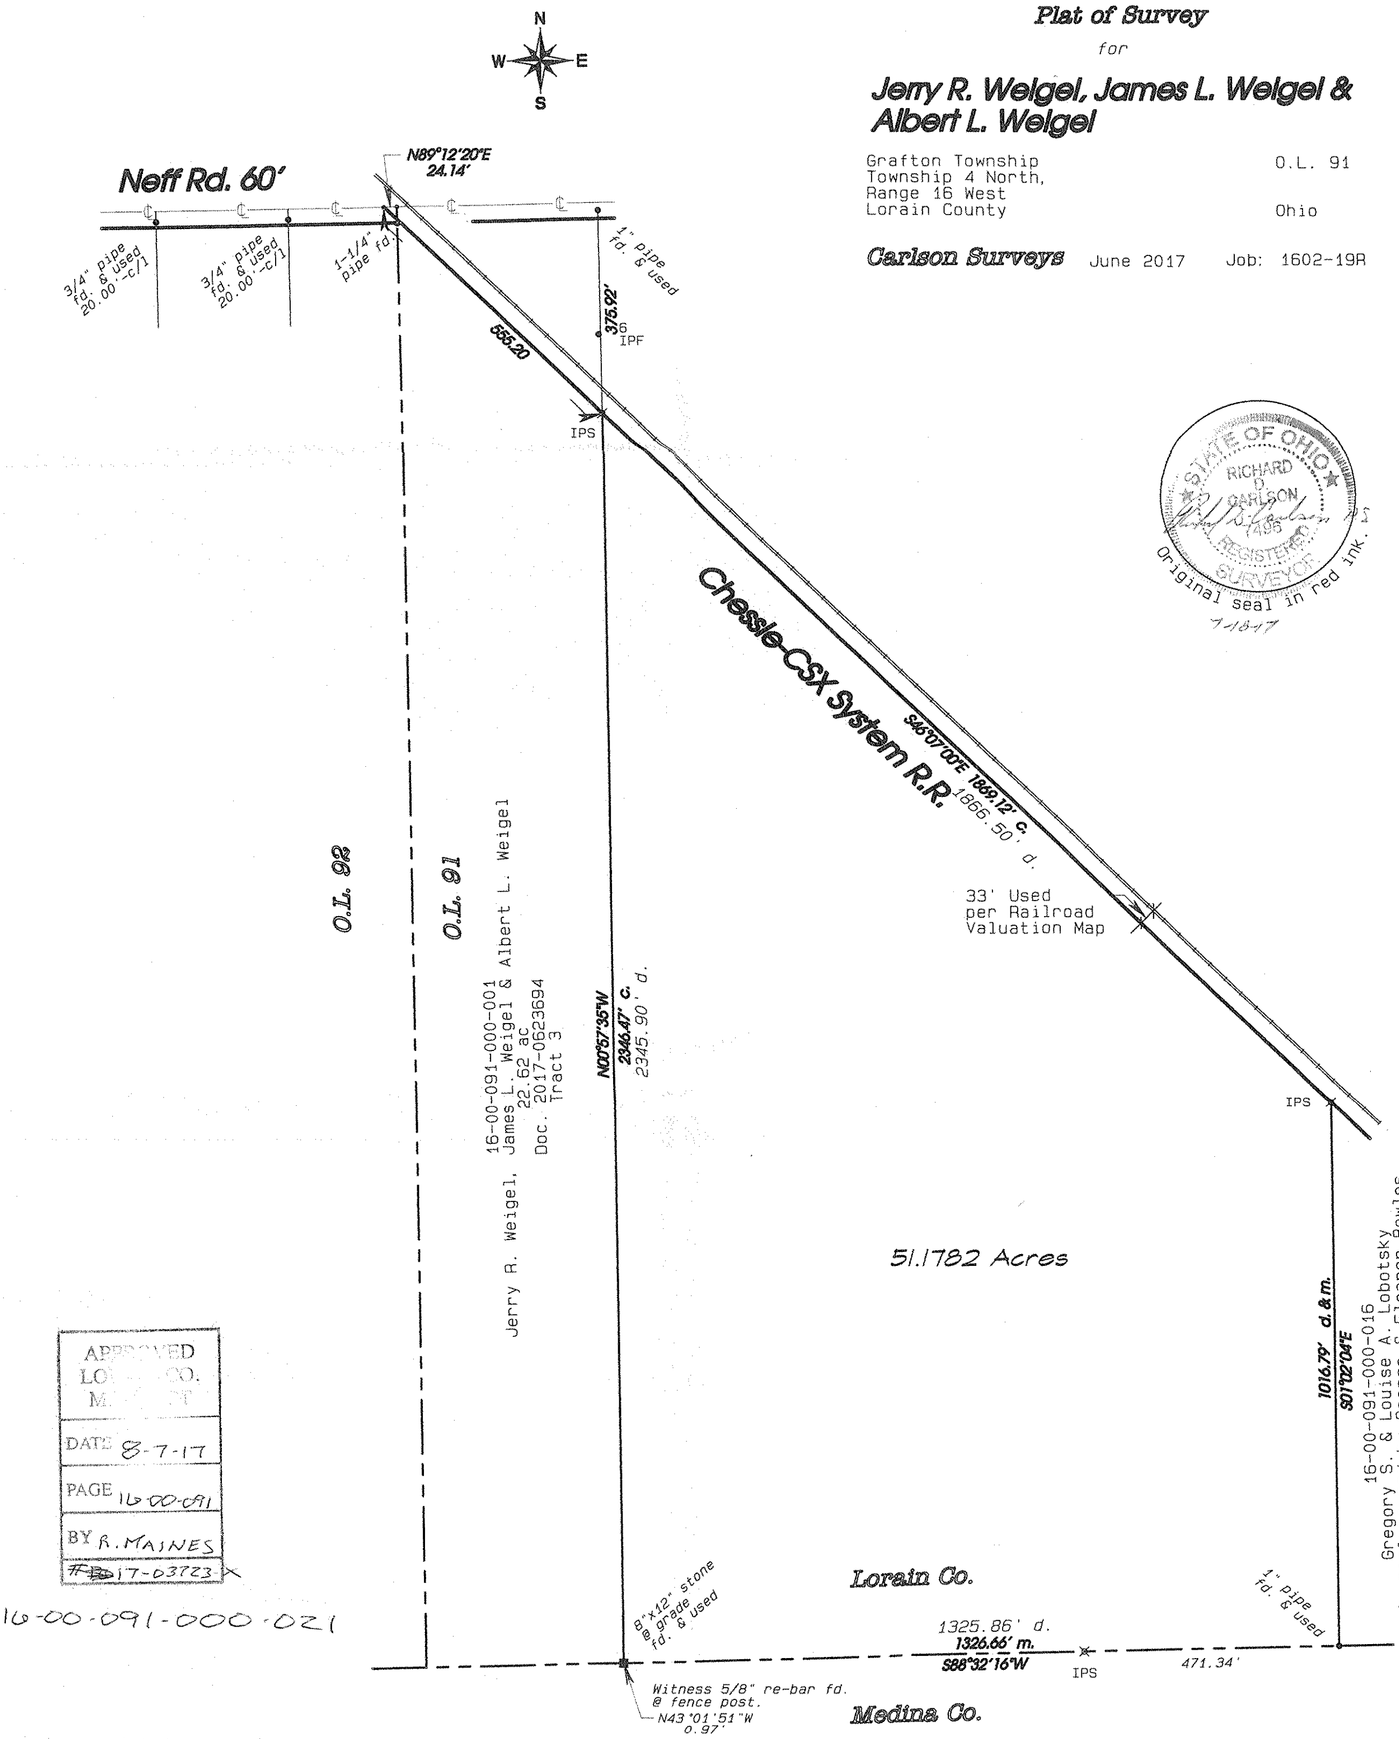

STATE OF OHIO
RICHARD D. CARLSON
7495
REGISTERED SURVEYOR
Original seal in red ink.
7-18-17

APPROVED
LORAIN CO.
MAINT.
DATE 8-7-17
PAGE 16-00-091
BY R. MAINES
17-03723

16-00-091-000-021

GRAPHIC SCALE 1"=200'

0 200 400 600