09-00-085-101-060

APPROVED
LORAIN CO.
MAP DEPT
DATE 9-29-17
PAGE 9-00-085
BY R. MAINES
#17-03730

50 0 50 100 150
GRAPHIC SCALE - FEET

DIMENSIONS SHOWN ON THIS PLAT ARE EXPRESSED IN FEET AND DECIMAL PARTS THEREOF, ALL BEARINGS ARE TO AN ASSUMED MERIDIAN AND ARE USED TO INDICATE ANGLES ONLY. PERMANENT MONUMENTS WERE FOUND OR SET AT ALL POINTS INDICATED HEREON, ALL OF WHICH I CERTIFY TO BE CORRECT.

STATE OF OHIO THOMAS A. SIMON S-7775

THOMAS A. SIMON
REG. PROFESSIONAL SURVEYOR
NO. S-7775

BASIS OF BEARINGS IS THE WESTERLY LINE OF NORTH PROSPECT STREET (NORTH 03°32'19" EAST).

PLAT OF BOUNDARY SURVEY AND COMBINATION FOR JOHANNA K. WATKINS

BEING KNOWN AS PART OF
ORIGINAL RUSSIA TOWNSHIP
LOT NO. 85

CITY OF OBERLIN COUNTY OF LORAIN
STATE OF OHIO

DECEMBER, 2016 SCALE: 1" = 50'

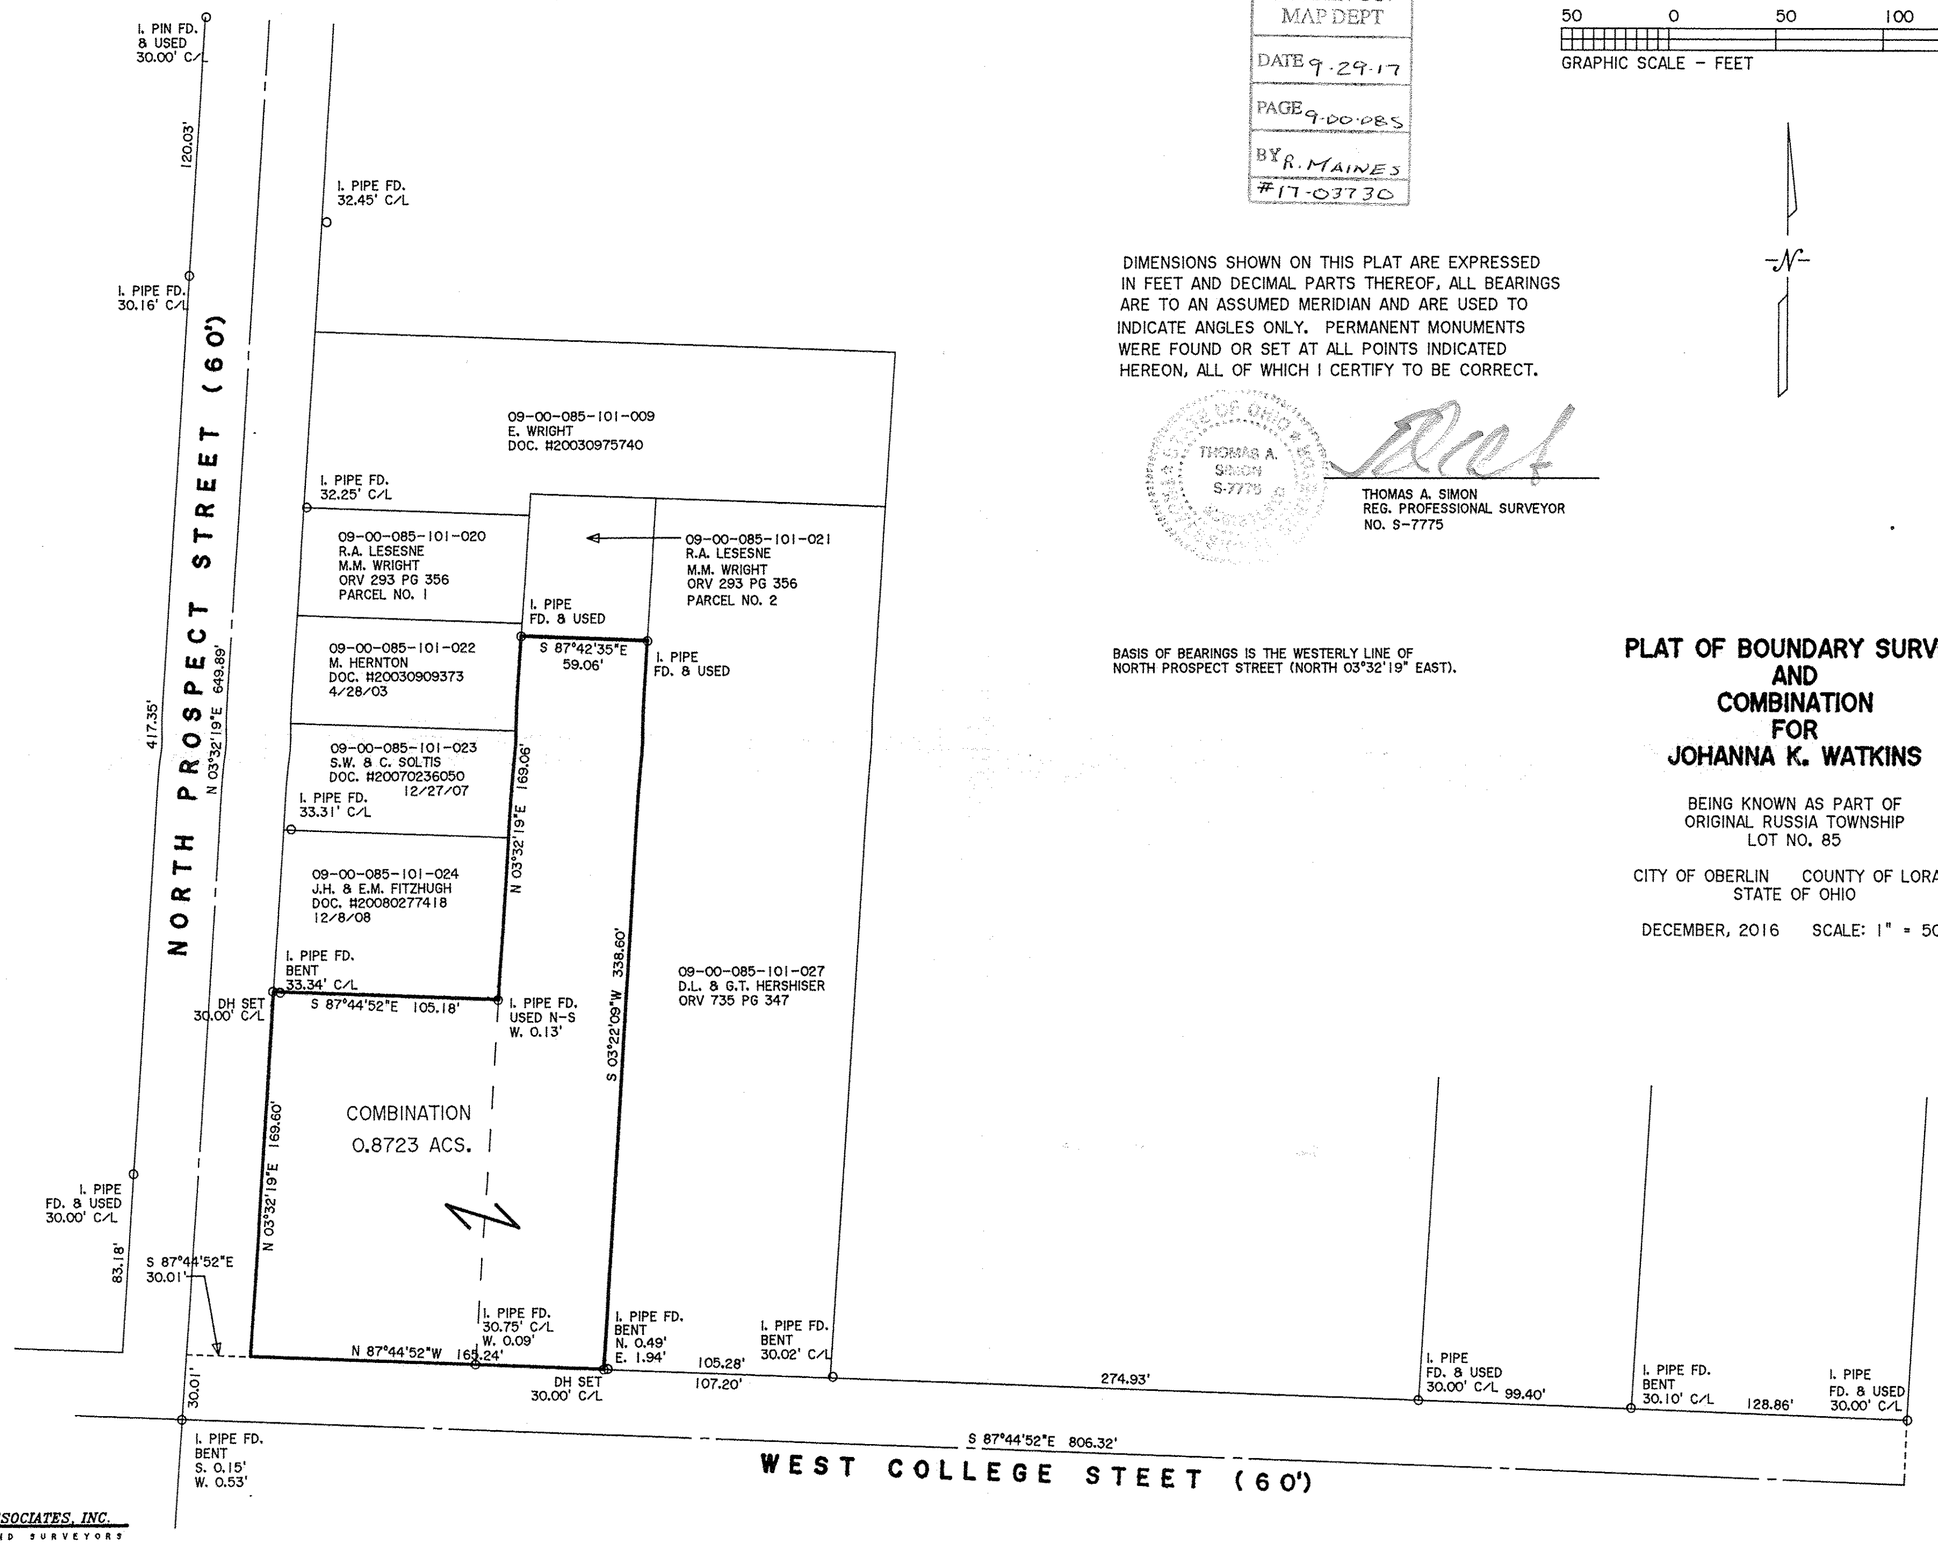

THOMAS SIMON & ASSOCIATES, INC.
PROFESSIONAL LAND SURVEYORS
150 SOUTH OLIVE STREET
ELYRIA, OHIO 44035
(440) 327-2925
FAX 327-2964

JOB NO. 2016-088