ANNEXATION MAP
OF PART OF ORIGINAL EATON TOWNSHIP LOT 92 TOWNSHIP OF EATON COUNTY OF LORAIN STATE OF OHIO

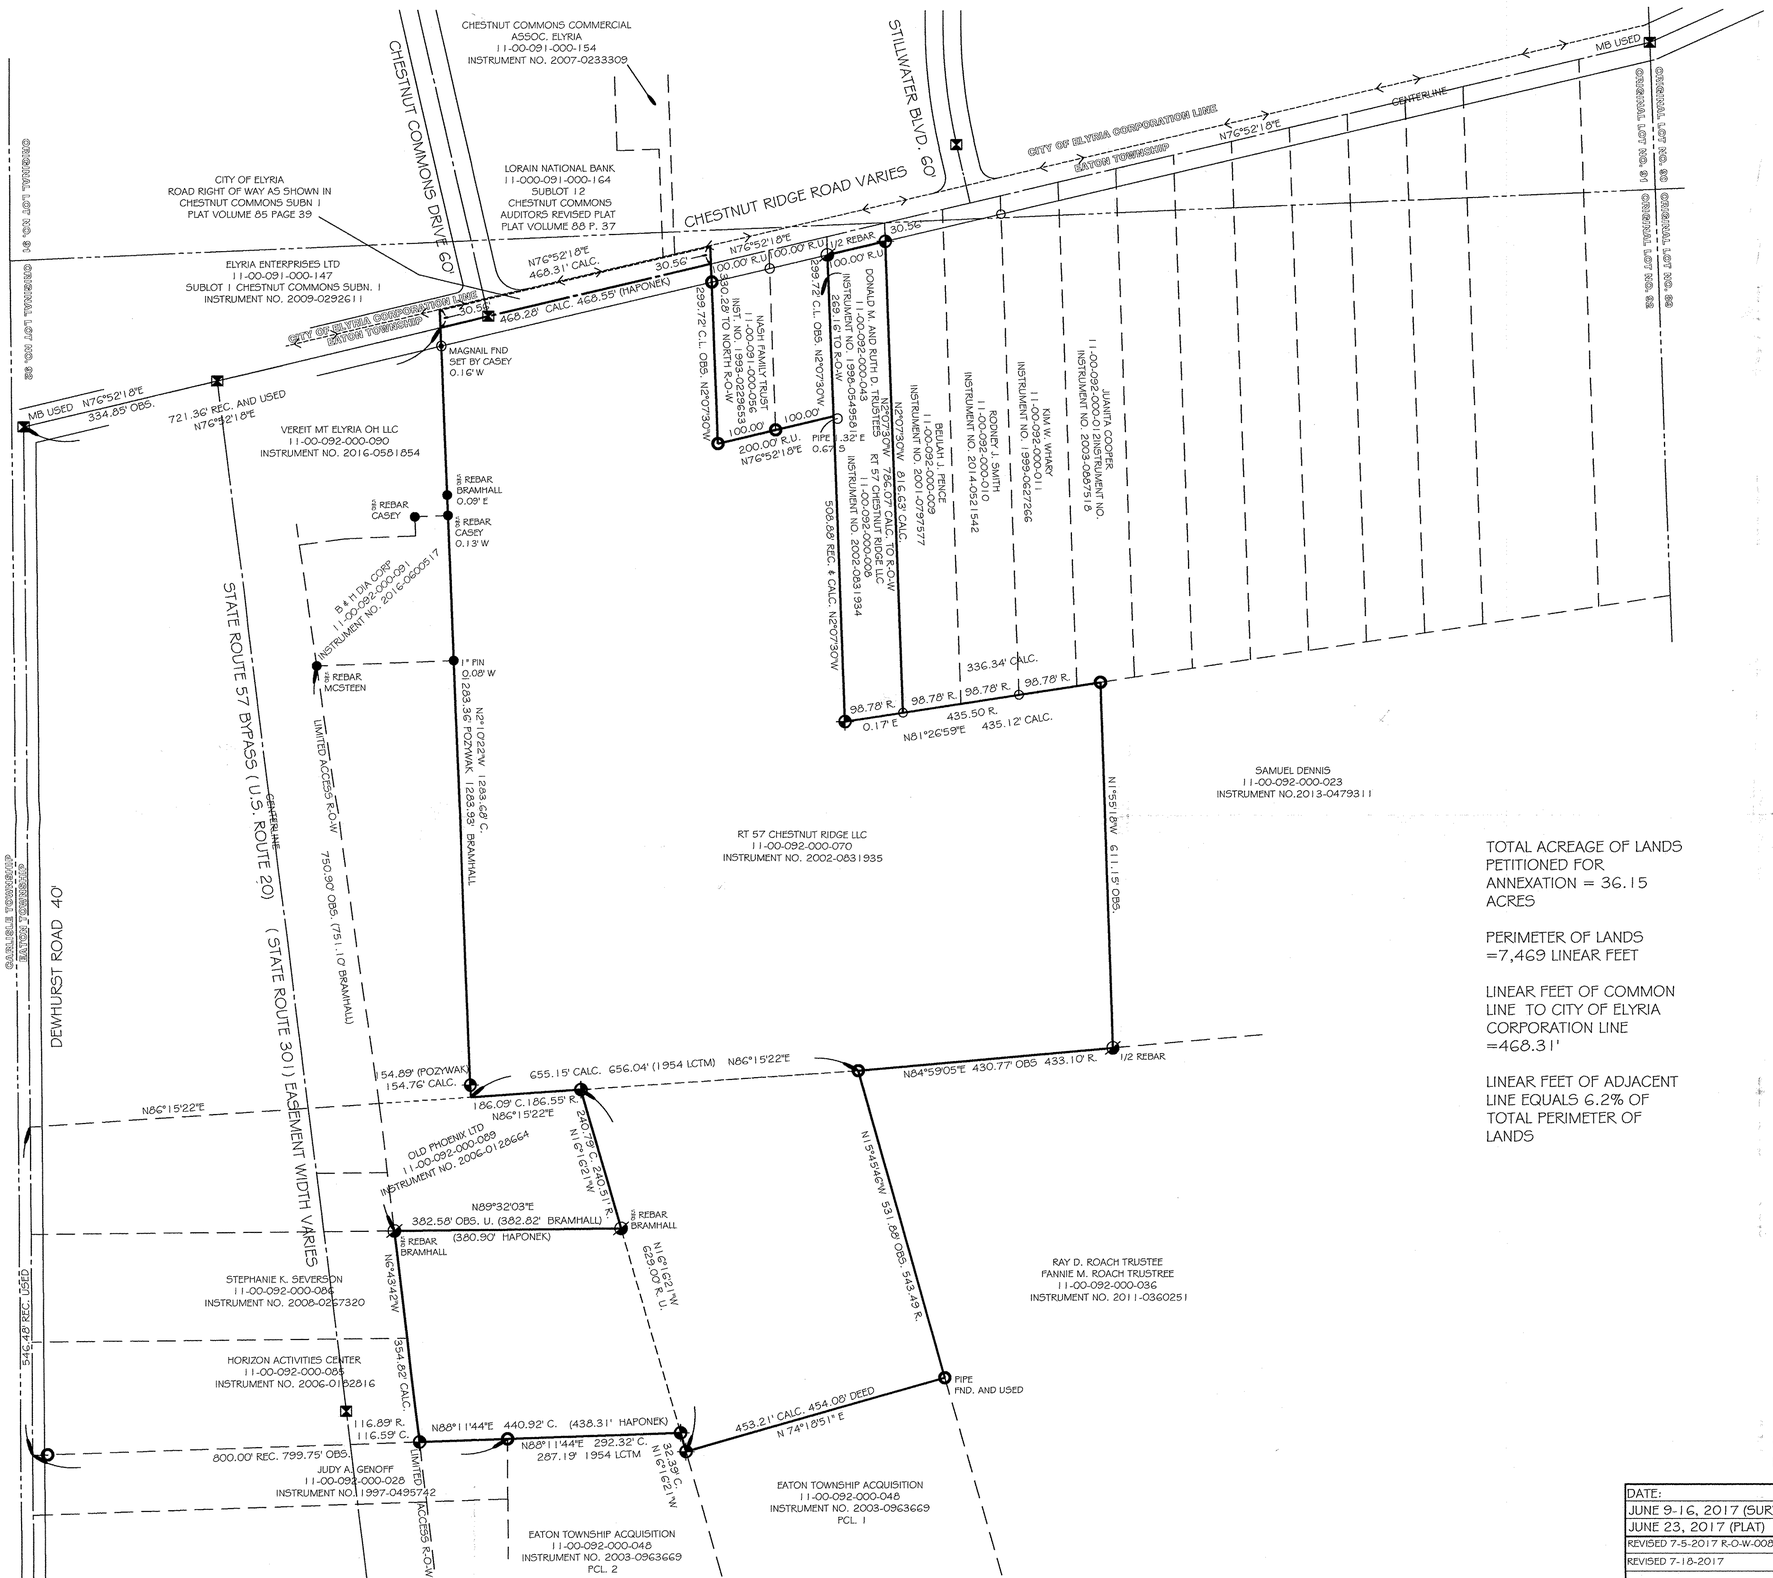

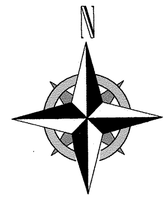

LEGEND:

- ○ = PIPE FOUND
- ◎ = PIPE FOUND AND USED
- ● = IRON PIN FOUND
- ⌀ = IRON PIN FOUND AND USED
- ⌖ = IRON PIN SET
- ⊠ = MONUMENT BOX

R. , REC. = RECORD
U. = USED
C., CALC. = CALCULATED
F., FND. = FOUND
I.P. = IRON PIN, REBAR

EXISTING CORPORATION LINE

TOTAL ACREAGE OF LANDS PETITIONED FOR ANNEXATION = 36.15 ACRES

PERIMETER OF LANDS =7,469 LINEAR FEET

LINEAR FEET OF COMMON LINE TO CITY OF ELYRIA CORPORATION LINE =468.31'

LINEAR FEET OF ADJACENT LINE EQUALS 6.2% OF TOTAL PERIMETER OF LANDS

BASIS OF BEARINGS: ARE ASSUMED AND TO CALCULATE ANGLES

STATE OF OHIO
WILFREDO BARBOSA
8301
REGISTERED PROFESSIONAL SURVEYOR

WILFREDO BARBOSA
REGISTERED OHIO SURVEYOR NO. 8301

10/23/17
DATE

DATE:
JUNE 9-16, 2017 (SURVEY)
JUNE 23, 2017 (PLAT)
REVISED 7-5-2017 R-O-W-008
REVISED 7-18-2017

BARBOSA AND ASSOCIATES LLC
5604 CASE ROAD
NORTH RIDGEVILLE, OH 44039
440 327-4776

DRAWN BY: WB	CHECKED BY:WB
JOB No: 2017-4-1	SHEET 1 of 1

GRAPHIC SCALE
0 120
60 240
(IN FEET)
SCALE: 1" = 120

SCAN #49289