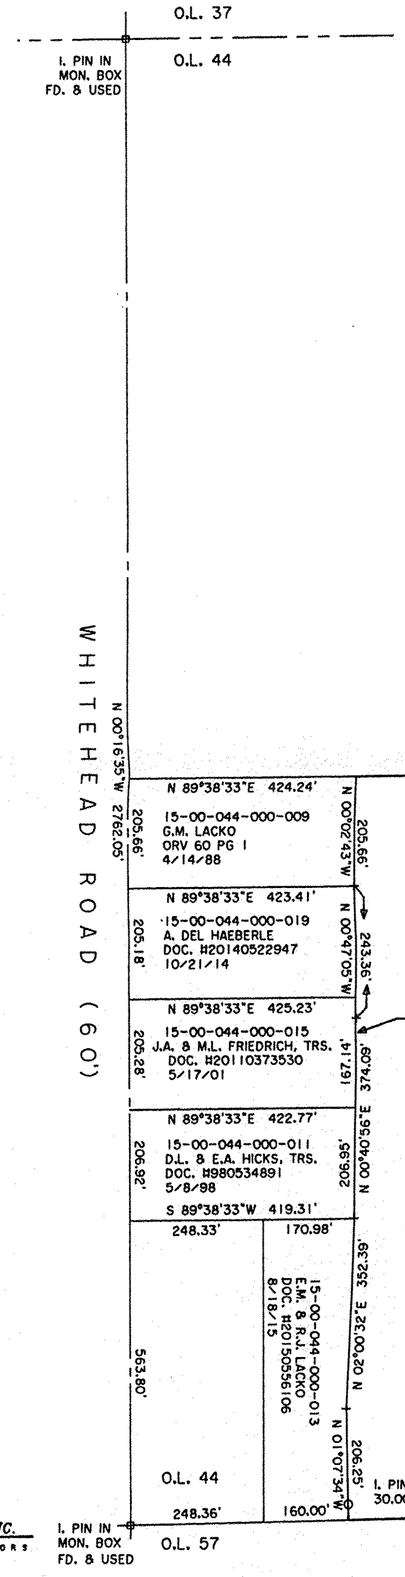

15-00-044-000-001
J.S. & B.D. ALDRICH
DOC. #20150547841
6/12/15

APPROVED
LORAIN CO.
ENGINEER
DATE 1-29-18
PAGE 15-00-044
BY R. MAINES
#18-038260

15-00-044-000-020

200 0 200 400 600
GRAPHIC SCALE - FEET

N

DIMENSIONS SHOWN ON THIS PLAT ARE EXPRESSED IN FEET AND DECIMAL PARTS THEREOF, ALL BEARINGS ARE TO AN ASSUMED MERIDIAN AND ARE USED TO INDICATE ANGLES ONLY. PERMANENT MONUMENTS WERE FOUND OR SET AT ALL POINTS INDICATED HEREON, ALL OF WHICH I CERTIFY TO BE CORRECT.

THOMAS A. SIMON
REG. PROFESSIONAL SURVEYOR
NO. S-7775

BASIS OF BEARINGS IS THE CENTERLINE OF STATE ROUTE 303 (NORTH 88°52'26" EAST). IRON PINS SET ARE 5/8" DIAMETER, 30" LONG WITH PLASTIC CAPS "T. SIMON, S-7775".

PLAT OF BOUNDARY SURVEY FOR DONALD A. LACKO, ETAL.

BEING KNOWN AS PART OF ORIGINAL LAGRANGE TOWNSHIP LOT NO. 44

COUNTY OF LORAIN STATE OF OHIO
DECEMBER, 2017 SCALE: 1" = 200'

THOMAS SIMON & ASSOCIATES, INC.
PROFESSIONAL LAND SURVEYORS
150 SOUTH OLIVE STREET
ELYRIA, OHIO 44035
(440) 327-2925
FAX 327-2964

JOB NO. 2017-087