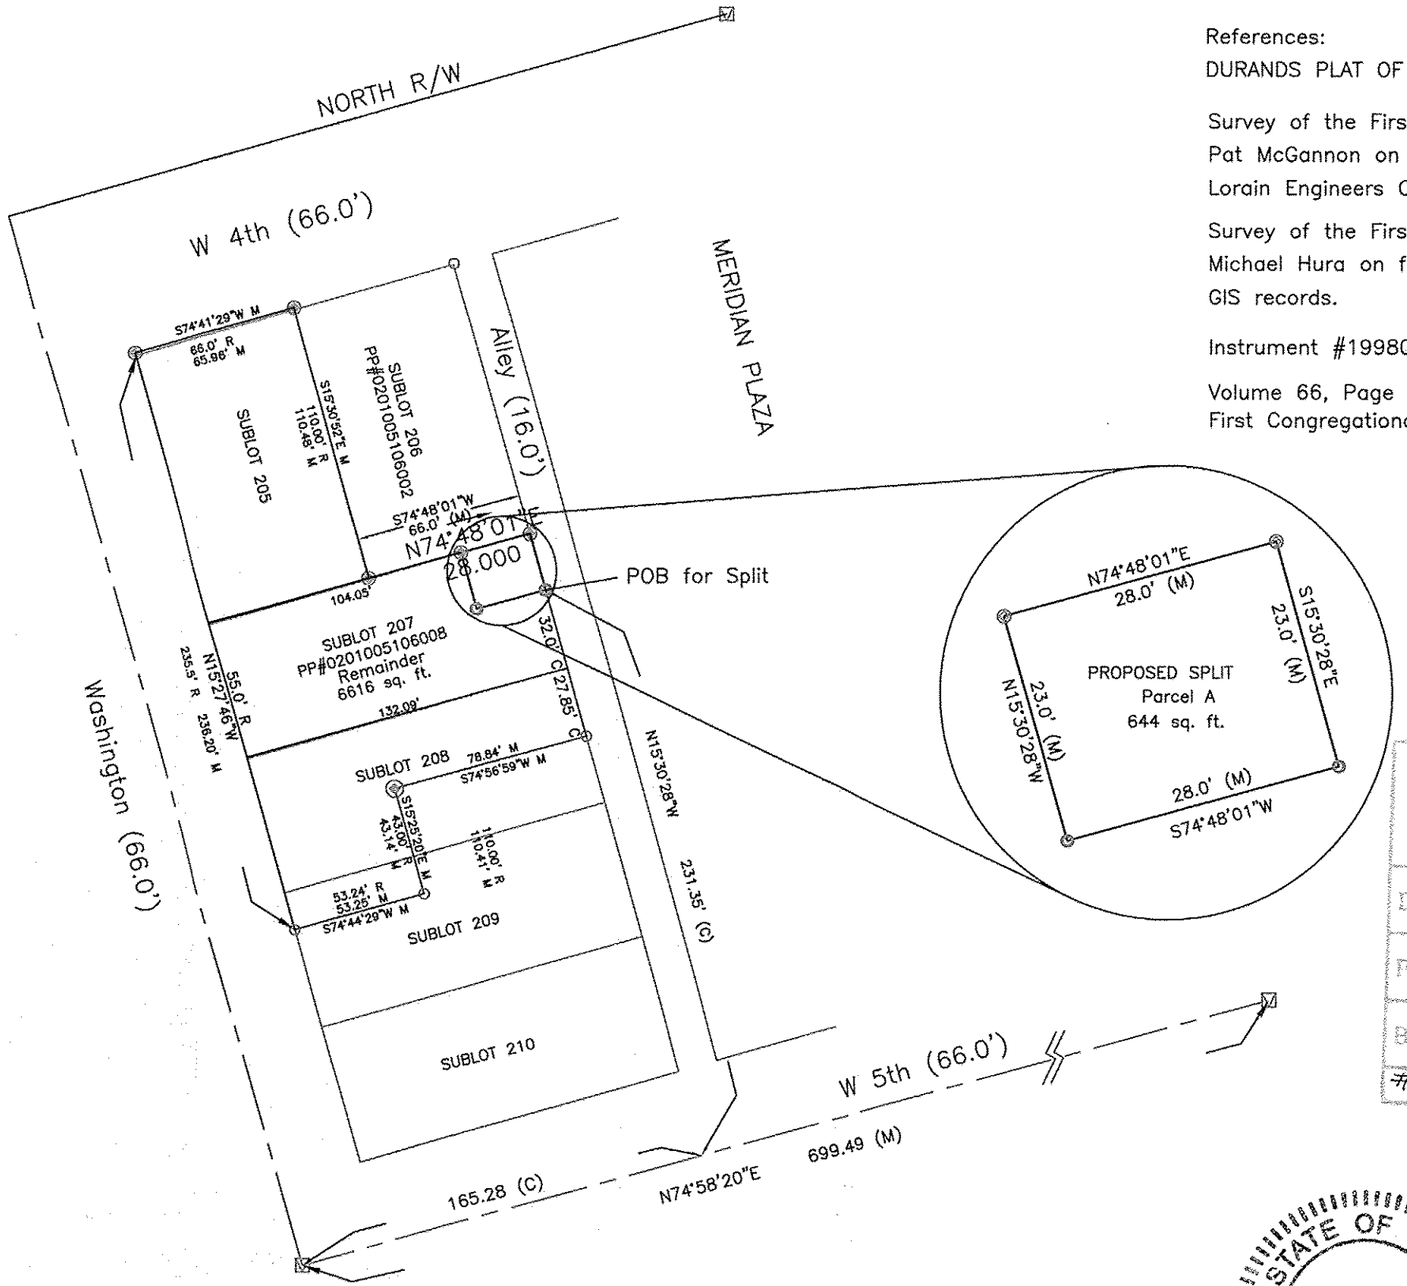

References:
DURANDS PLAT OF CHARLESTON V. J, PG. 446

Survey of the First Congressional Church by Pat McGannon on electronic file at the City of Lorain Engineers Office.

Survey of the First Congressional Church by Michael Hura on file per Lorain County Auditors GIS records.

Instrument #19980575438 Sub lot 206 City of Lorain.

Volume 66, Page 312 & 313 Sub lot 207
First Congregational Church

APPROVED BY THE LORAIN CITY PLANNING COMMISSION AS TO THIS PLAT
4-16-18
SECRETARY LORAIN CITY PLANNING COMMISSION

APPROVED
LORAIN CO. MAP DEPT
DATE 4-17-18
PAGE 2-01-005
BY R. MAINES
#18-038DS

APPROVED
AS TO DESCRIPTION ONLY
Date 4-16-18
City of Lorain
Per J. Potter
Engineering Dept.

Field surveyed July 17, 2017
by Douglas Hasel P.S. 8412

Basis of bearing is grid north, Ohio North Zone NAD 83 and used to describe angles only.

Note: Only copies signed in red ink shall be considered valid.

Douglas Hasel P.S. 4/14/18
Douglas A. Hasel P.S. 8412

STATE OF OHIO
DOUGLAS A. HASEL
8412
REGISTERED
PROFESSIONAL SURVEYOR

- —MONUMENT BOX FOUND
- —5/8" REBAR SET
- —5/8" REBAR FND
- —DRILL HOLE FOUND/SET
- —IRON PIPE FOUND

GRAPHIC SCALE
0 10 20 30 60
(IN FEET)
1 inch = 60 ft.

REVISIONS	DATE	DESCRIPTION	BY
	04/16/18	CORRECTED LENGTHS S/L207	DAH

DAH
DATE 03/20/18
DRAWN BY
CHK'D BY

CITY OF LORAIN
ENGINEERING DEPARTMENT
200 WEST ERIE AVENUE
4TH FLOOR
LORAIN, OH 44052
PHONE: (440) 204-2003
FAX: (440) 204-2522

LOT SPLIT CITY OF LORAIN
TAX DEPARTMENT W. 5th
DURAND'S PLAT OF CHARLESTON
VOLUME J, PAGE 446
CITY OF LORAIN
COUNTY OF LORAIN, STATE OF OHIO

1/1

02-01-005-106-023, -024