Plat of Lot Split & Combination

for

MG Enterprises, LLC

Penfield Twp. (T3N, R17W)
Lorain Co.

O.L. 2
Tract 3
Ohio

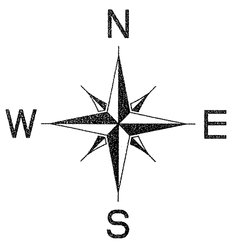

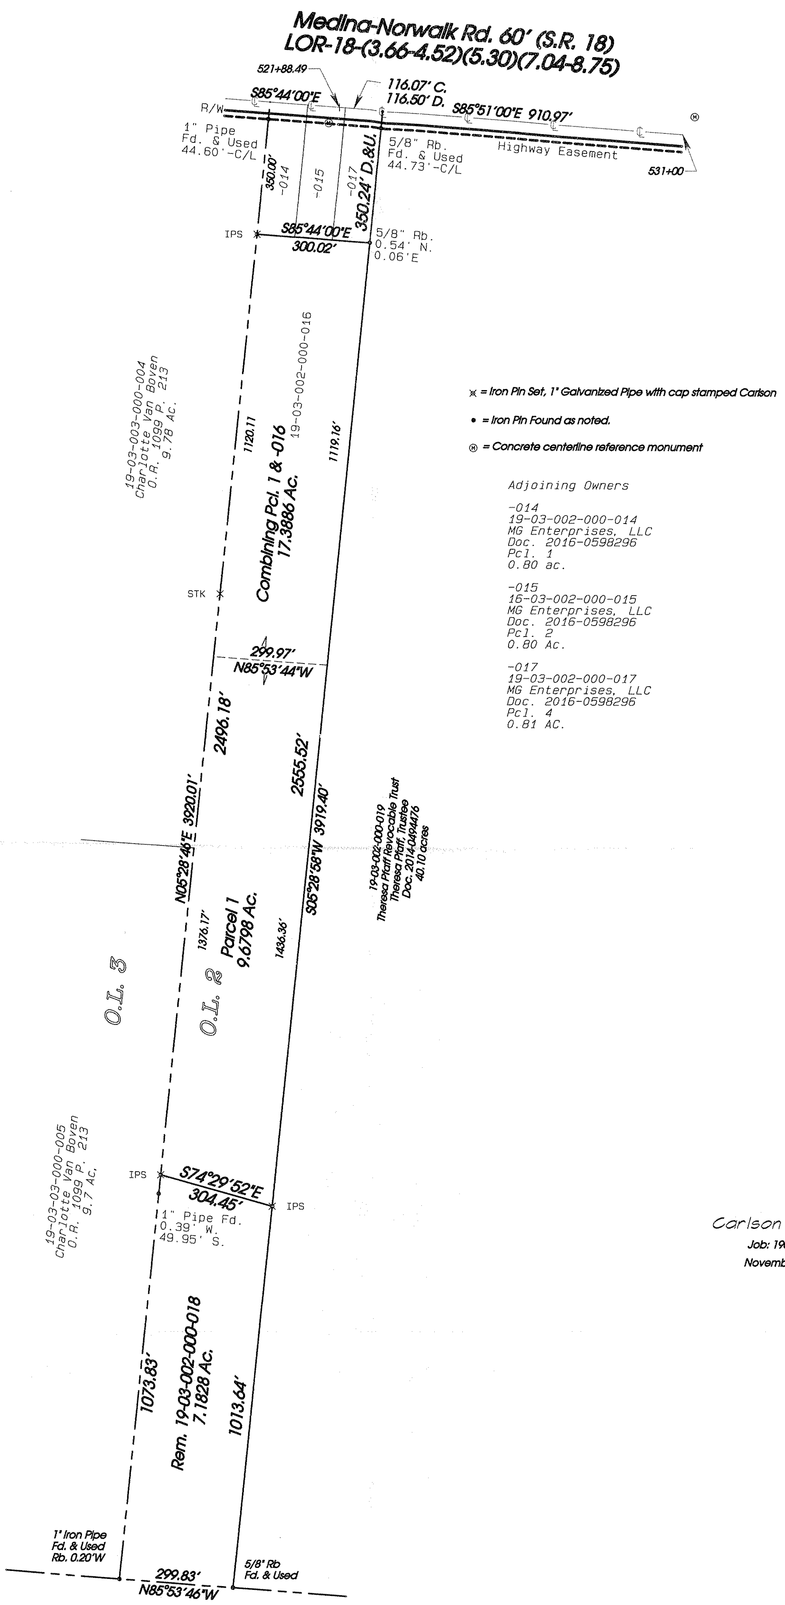

⊗ = Iron Pin Set, 1" Galvanized Pipe with cap stamped Carlson

• = Iron Pin Found as noted.

⊙ = Concrete centerline reference monument

Adjoining Owners

-014
19-03-002-000-014
MG Enterprises, LLC
Doc. 2016-0598296
Pcl. 1
0.80 ac.

-015
16-03-002-000-015
MG Enterprises, LLC
Doc. 2016-0598296
Pcl. 2
0.80 Ac.

-017
19-03-002-000-017
MG Enterprises, LLC
Doc. 2016-0598296
Pcl. 4
0.81 AC.

Carlson Surveys
Job: 1902-13R
November 2017

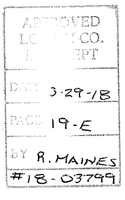

19-03-002-000-020
-021
-022