DATE: December 3, 2018

CONSOLIDATION PLAT
FOR

HOWARD L. & ALISHA M. WARNER

SITUATED IN THE CITY OF ELYRIA, COUNTY OF LORAIN
AND STATE OF OHIO, AND KNOWN AS BEING S/L 6 AND THE EASTERLY
3.00 FEET OF SUBLOT NO. 7 IN THE PINEWOOD SUBDIVISION OF PART OF ORIGINAL
ELYRIA TOWNSHIP LOTS NUMBERS 85 AND 86 AS SHOWN BY THE RECORDED PLAT
IN VOLUME 22, PAGE 41 OF LORAIN COUNTY PLAT RECORDS.

P.P.N. 06-25-085-101-007 & 06-25-085-101-021
HN: 116 PINEWOOD DRIVE

SCALE 1" = 30 ft

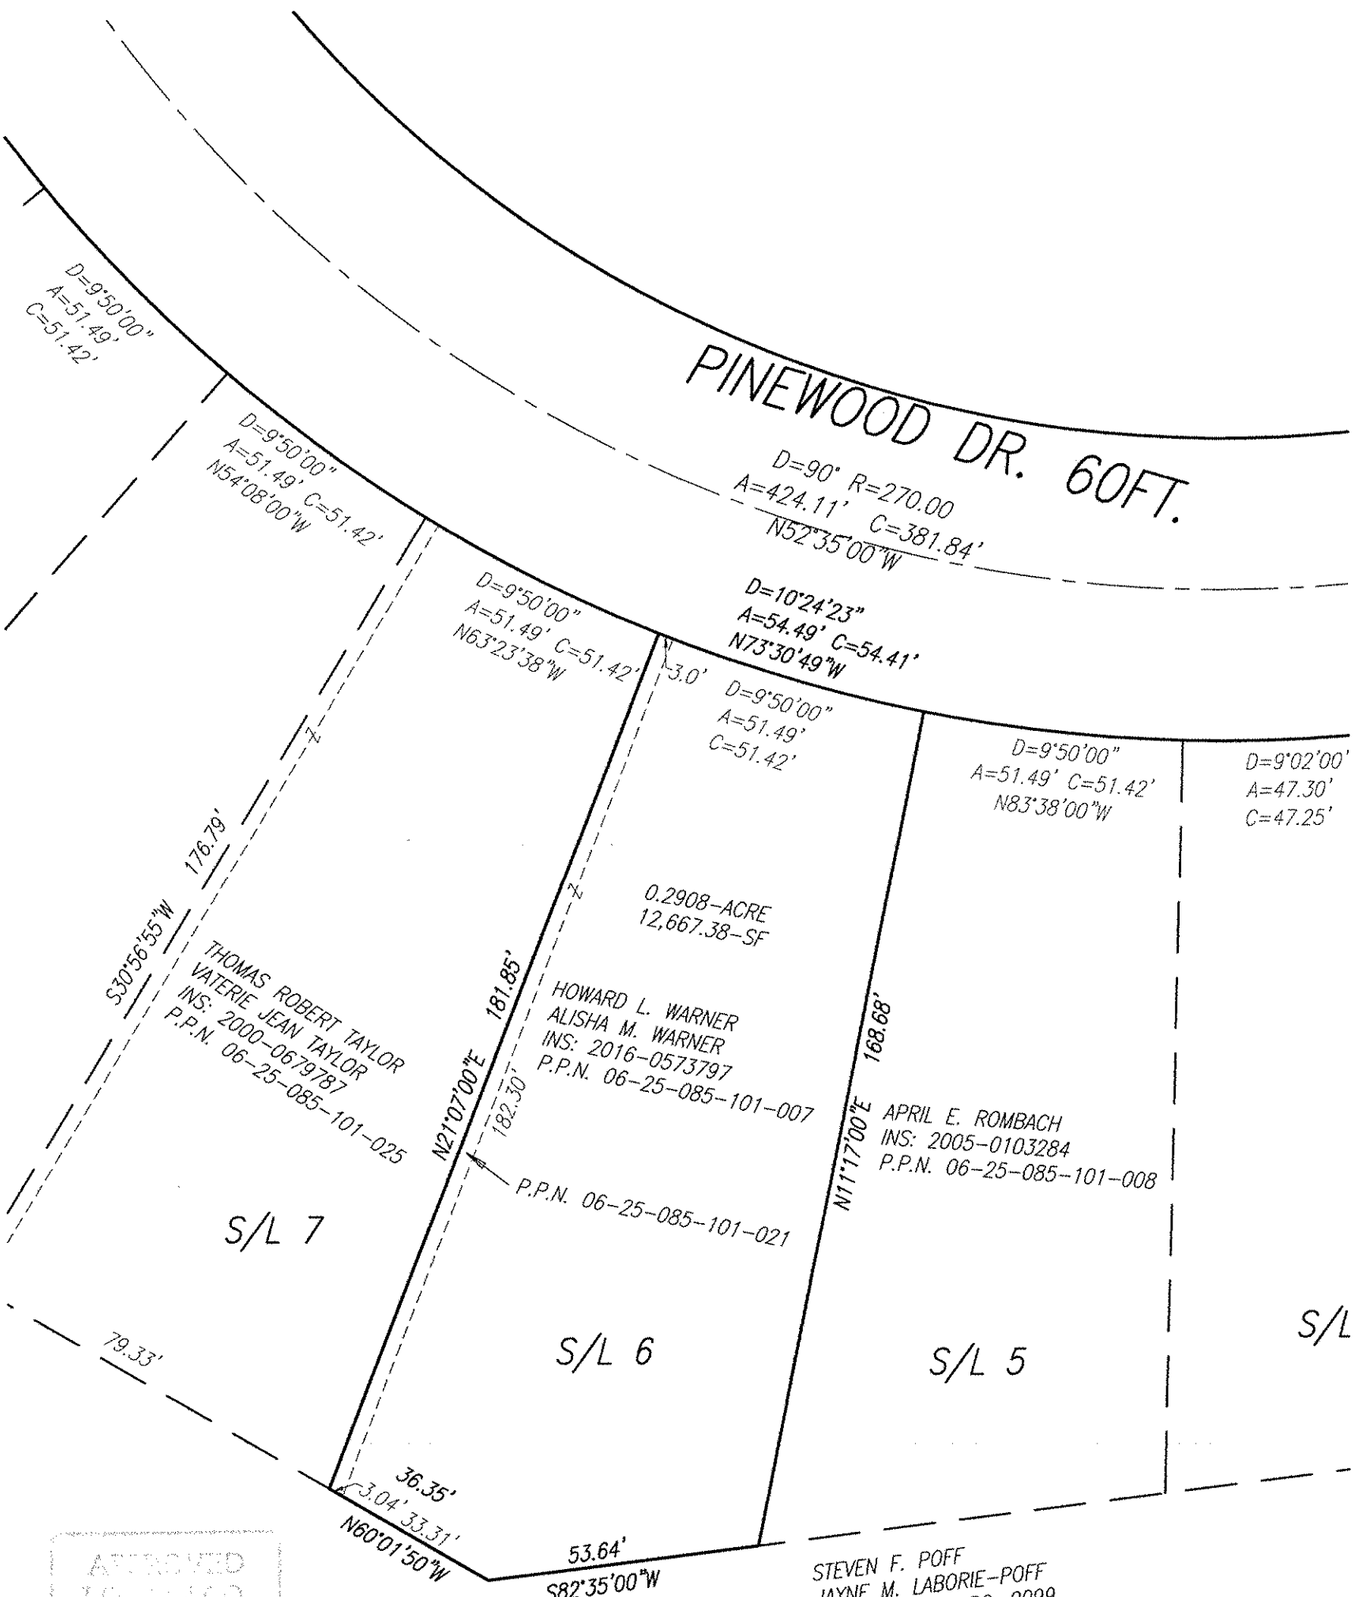

APPROVED
LORAIN CO.
ENGINEER
DATE 12-20-18
PAGE 6-138
BY R. MAINES
#18-04002-C

06-25-085-101-007
-021

STATE OF OHIO
JAMES
RESAR
6361
REGISTERED
PROFESSIONAL SURVEYOR

J.A.R. Engineering
& Surveying, Inc.
P.O. BOX 450808, WESTLAKE, OHIO 44145
Phone:(440)-871-8345

James A. Resar P.E. P.S.

S:\DOCUMENTS\2018\WARNER - ELYRIA\DWG\BASE DWG 12/4/2018 7:40:53 PM HP Designjet T520 24in (temporary).plc3