09-00-004-101-062

PLAT

BEING PART OF ORIGINAL LOT No. 4
TOWN 5 NORTH RANGE 18 WEST RUSSIA TWP.
VILLAGE OF SOUTH AMHERST
LORAIN COUNTY, OHIO
JANUARY 2019

1-24-19
9-00-004
R. MAINES
#19-04034-C

N
ASSUMED

0 25 50 75 100
SCALE ~1"=60'

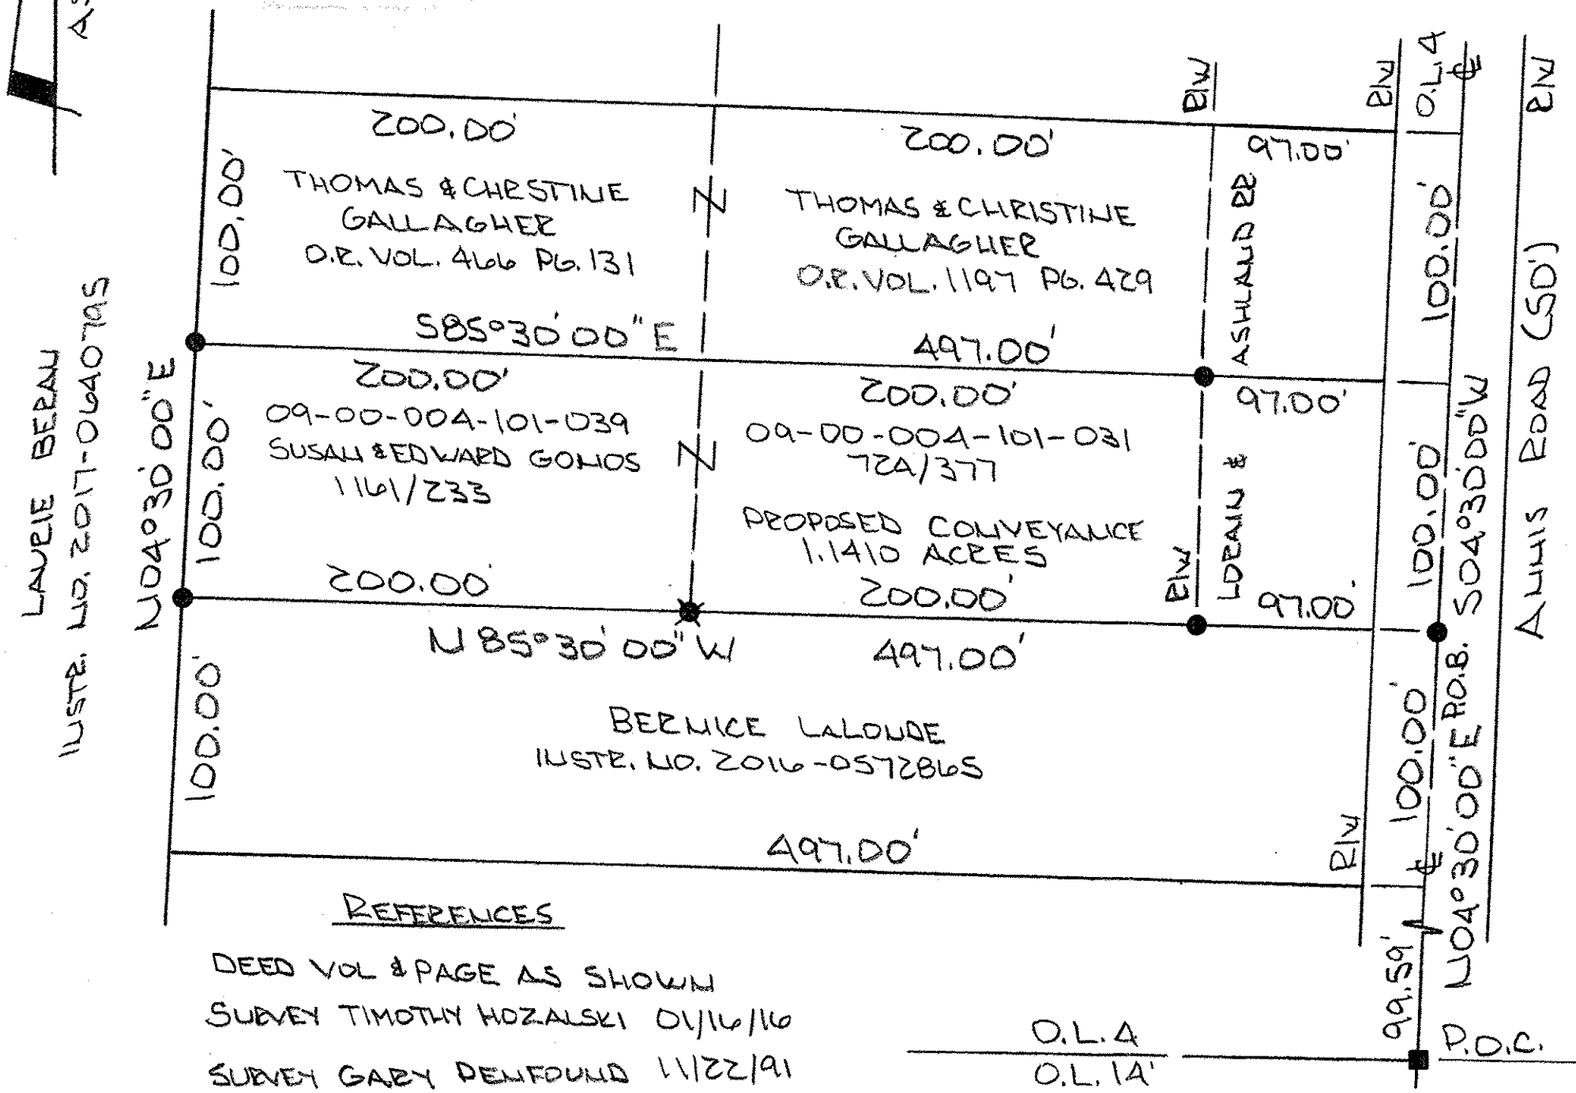

LEGEND

- ■ 5/8" I.P. FD. IN MON. BOX
- ● 3/4" I.P. FD.
- ✕ 1/2" I.P. FD.

STATE OF OHIO
DAVID A. WILLIAMS
7166
REGISTERED PROFESSIONAL SURVEYOR

David A. Williams
DAVID A. WILLIAMS
REG. SURVEYOR # 7166

REFERENCES

DEED VOL & PAGE AS SHOWN
SURVEY TIMOTHY HOZALSKI 01/16/16
SURVEY GARY DENFOUND 11/22/91