10-00-016-000-037

PLAT OF LOT SPLIT
PREPARED FOR
HURLBERT

SITUATED IN THE TOWNSHIP OF CARLISLE, COUNTY OF LORAIN AND STATE OF OHIO; AND KNOWN AS BEING PART OF ORIGINAL CARLISLE TOWNSHIP SECTION NO. 16

3-7-19

10-00-016

R. MAINES

#19-040570

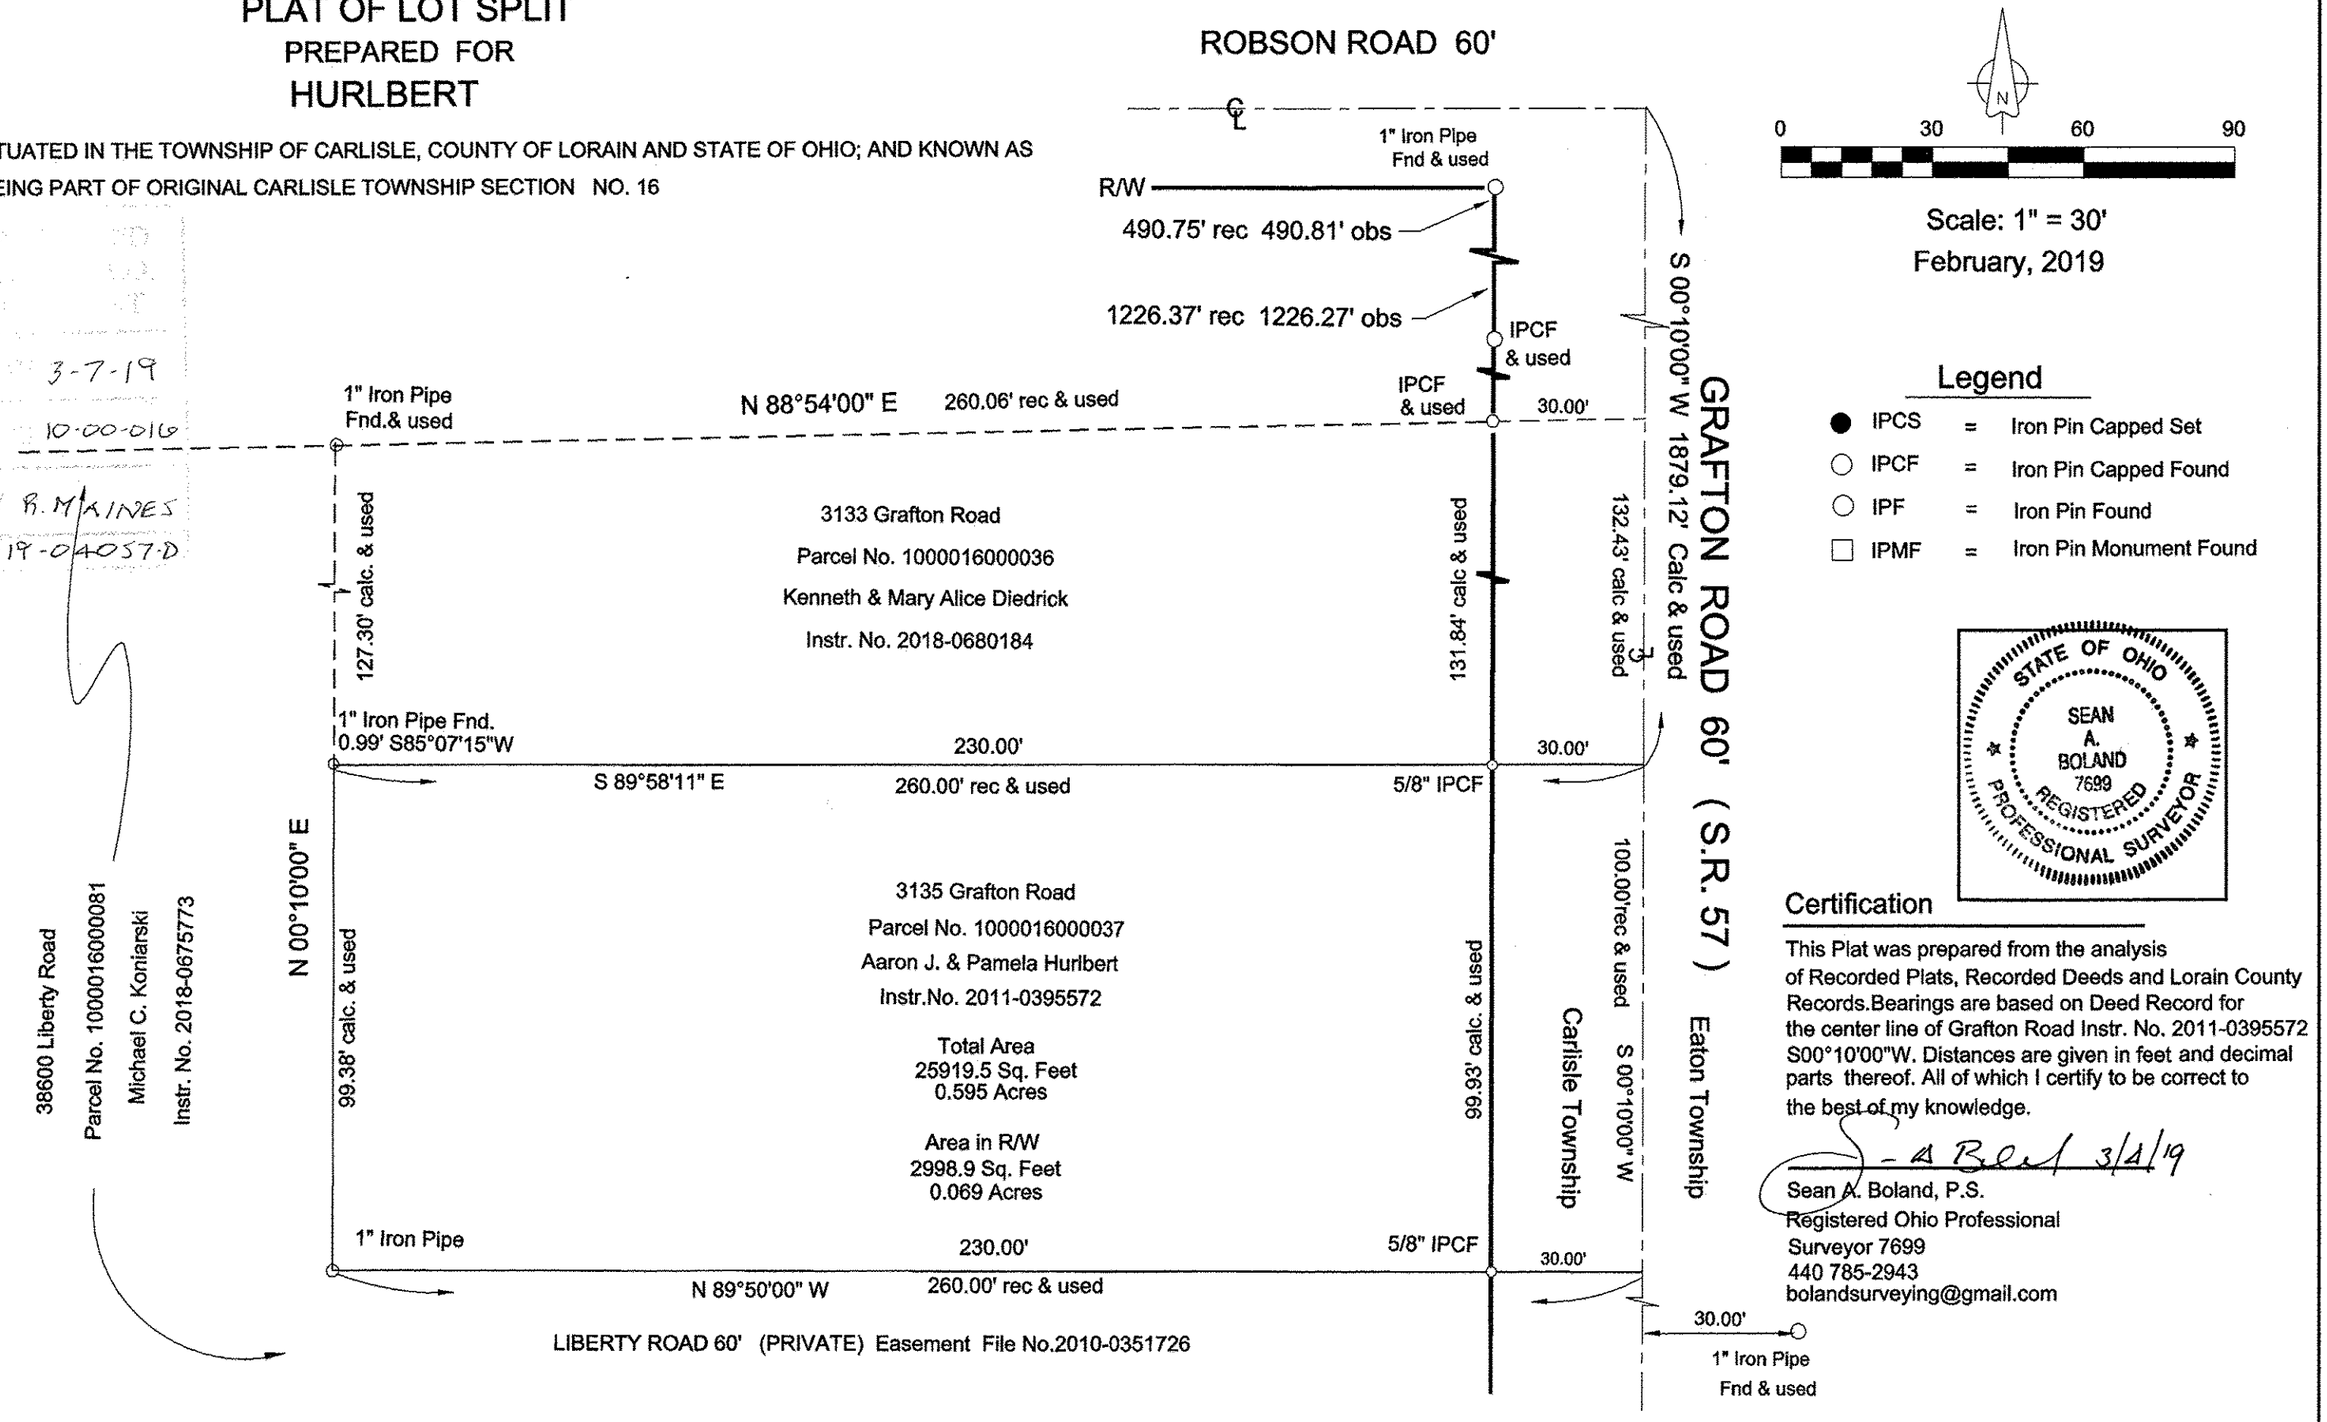

Scale: 1" = 30'
February, 2019

Legend

● IPCS	=	Iron Pin Capped Set
○ IPCF	=	Iron Pin Capped Found
○ IPF	=	Iron Pin Found
□ IPMF	=	Iron Pin Monument Found

STATE OF OHIO
SEAN A. BOLAND
7699
REGISTERED PROFESSIONAL SURVEYOR

Certification

This Plat was prepared from the analysis of Recorded Plats, Recorded Deeds and Lorain County Records.Bearings are based on Deed Record for the center line of Grafton Road Instr. No. 2011-0395572 S00°10'00"W. Distances are given in feet and decimal parts thereof. All of which I certify to be correct to the best of my knowledge.

S. A. Boland 3/4/19

Sean A. Boland, P.S.
Registered Ohio Professional
Surveyor 7699
440 785-2943
bolandsurveying@gmail.com