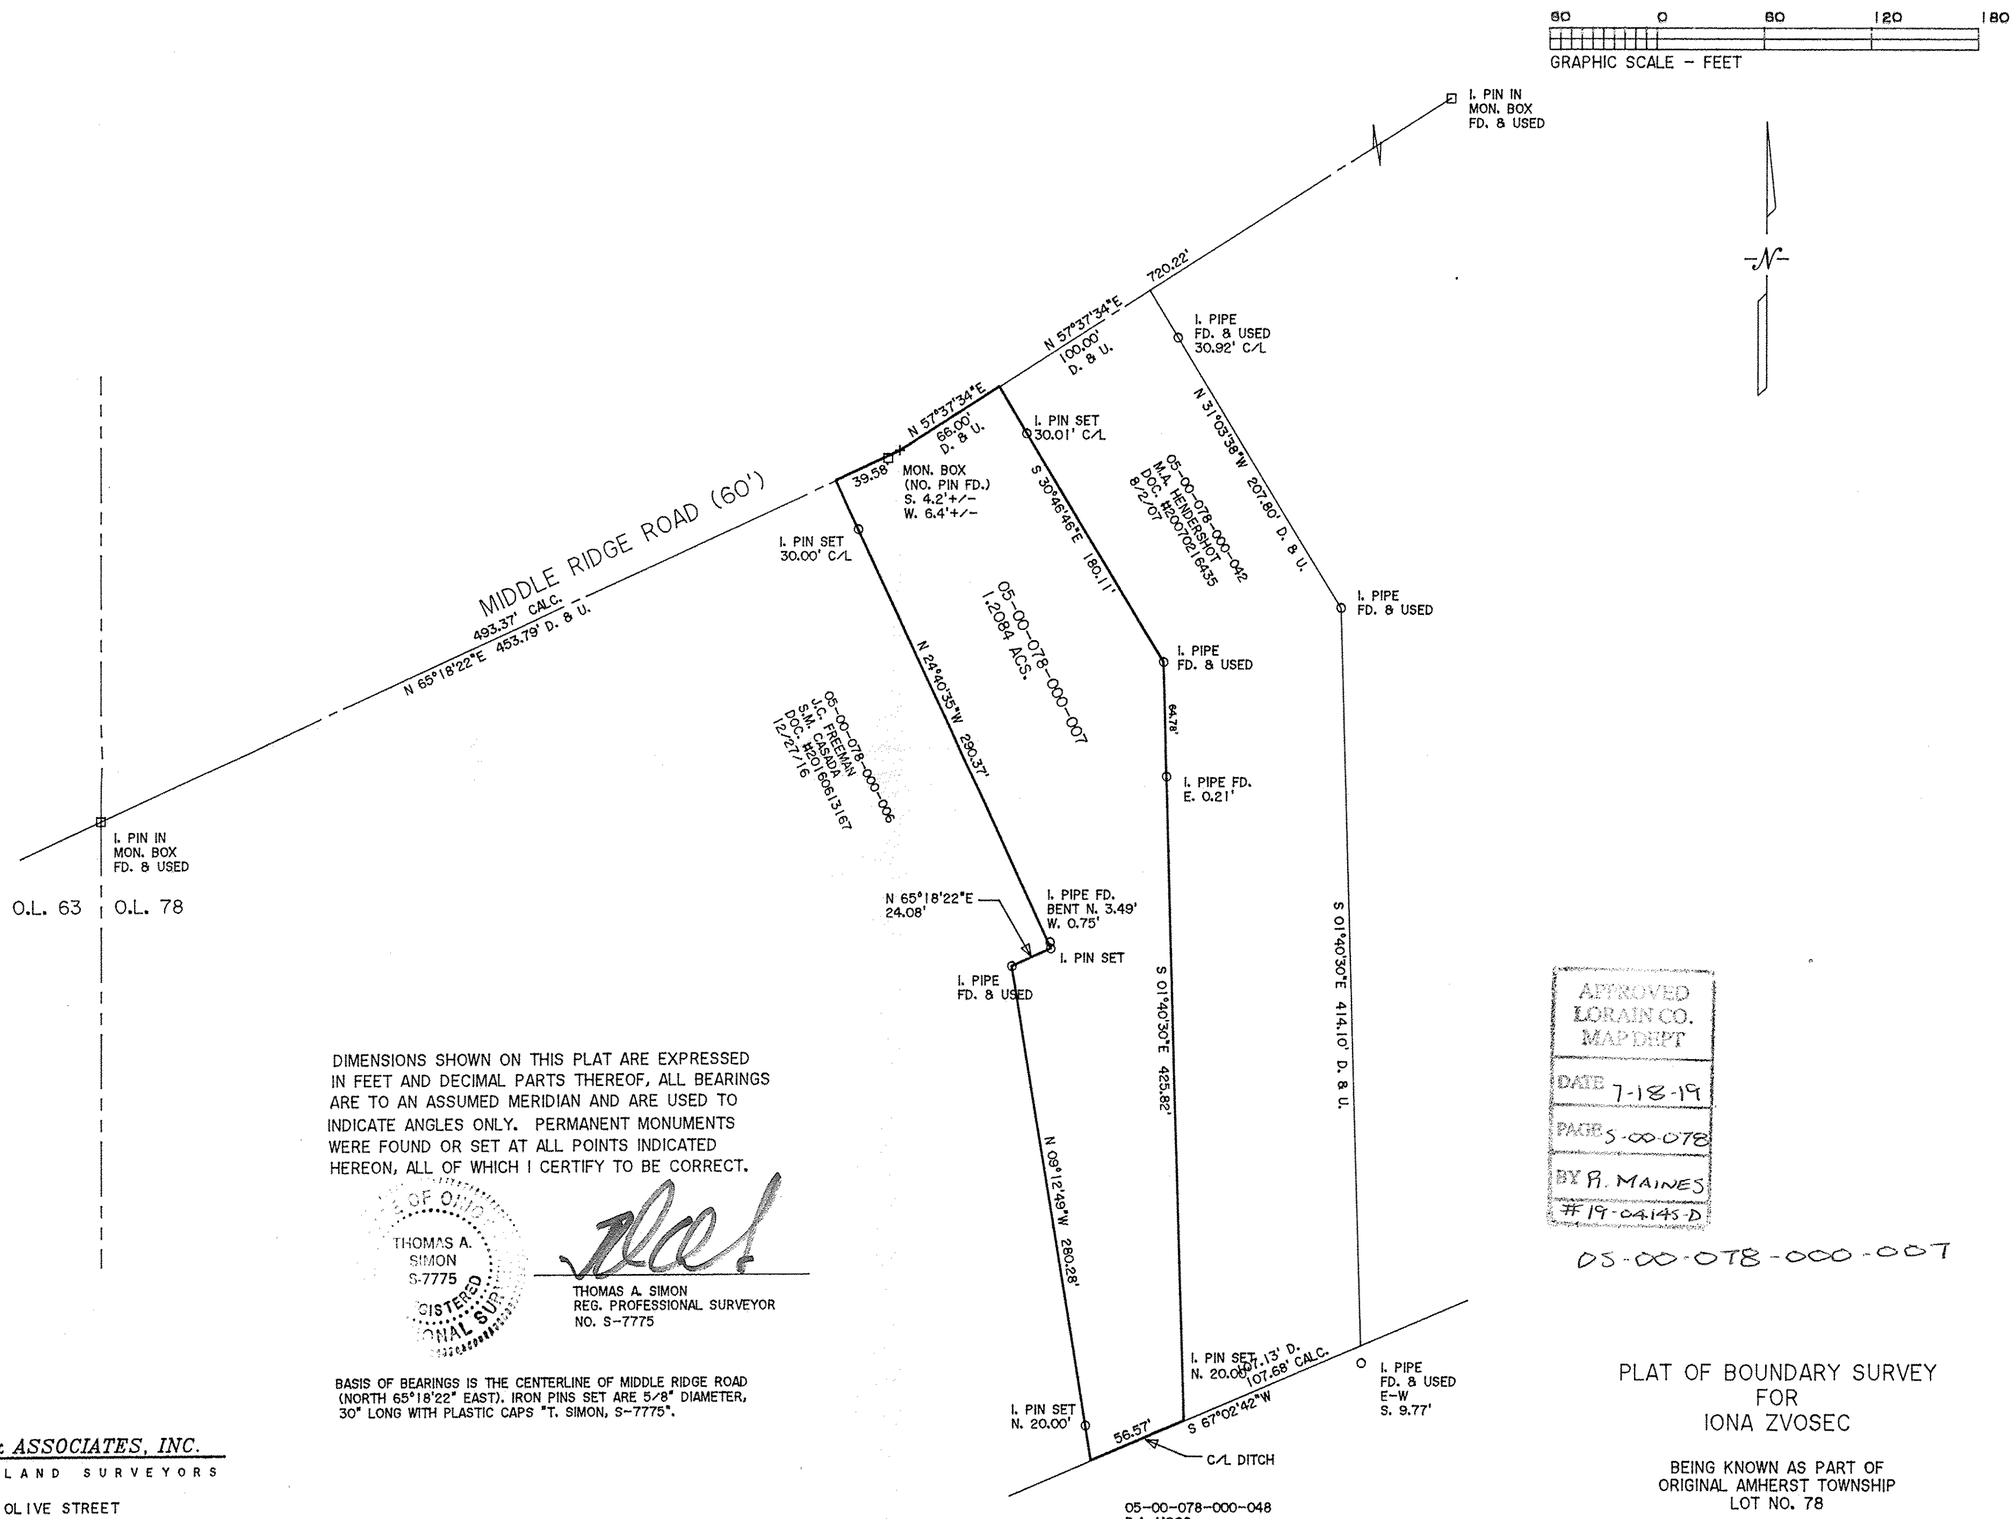

DIMENSIONS SHOWN ON THIS PLAT ARE EXPRESSED IN FEET AND DECIMAL PARTS THEREOF, ALL BEARINGS ARE TO AN ASSUMED MERIDIAN AND ARE USED TO INDICATE ANGLES ONLY. PERMANENT MONUMENTS WERE FOUND OR SET AT ALL POINTS INDICATED HEREON, ALL OF WHICH I CERTIFY TO BE CORRECT.

STATE OF OHIO
THOMAS A. SIMON
S-7775
REGISTERED PROFESSIONAL SURVEYOR

THOMAS A. SIMON
REG. PROFESSIONAL SURVEYOR
NO. S-7775

BASIS OF BEARINGS IS THE CENTERLINE OF MIDDLE RIDGE ROAD (NORTH 65°18'22" EAST). IRON PINS SET ARE 5/8" DIAMETER, 30" LONG WITH PLASTIC CAPS "T. SIMON, S-7775".

THOMAS SIMON & ASSOCIATES, INC.
PROFESSIONAL LAND SURVEYORS

150 SOUTH OLIVE STREET
ELYRIA, OHIO 44035

(440) 327-2925
FAX 327-2964

APPROVED
LORAIN CO.
MAP DEPT
DATE 7-18-19
PAGE 5-00-078
BY R. MAINES
#19-04145-D

05-00-078-000-007

PLAT OF BOUNDARY SURVEY FOR IONA ZVOSEC

BEING KNOWN AS PART OF
ORIGINAL AMHERST TOWNSHIP
LOT NO. 78

COUNTY OF LORAIN STATE OF OHIO
JULY, 2019 SCALE: 1" = 60'

JOB NO. 2019-049