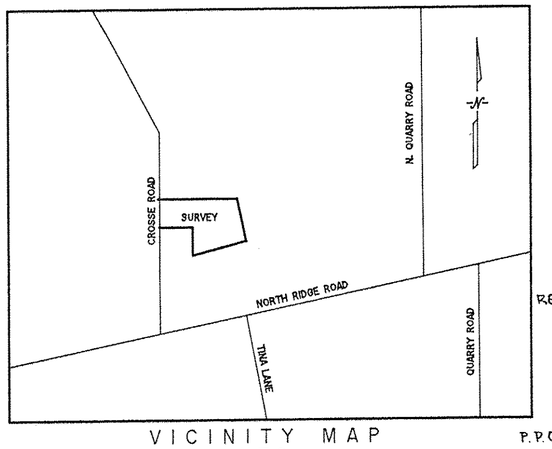

VICINITY MAP
N.T.S.

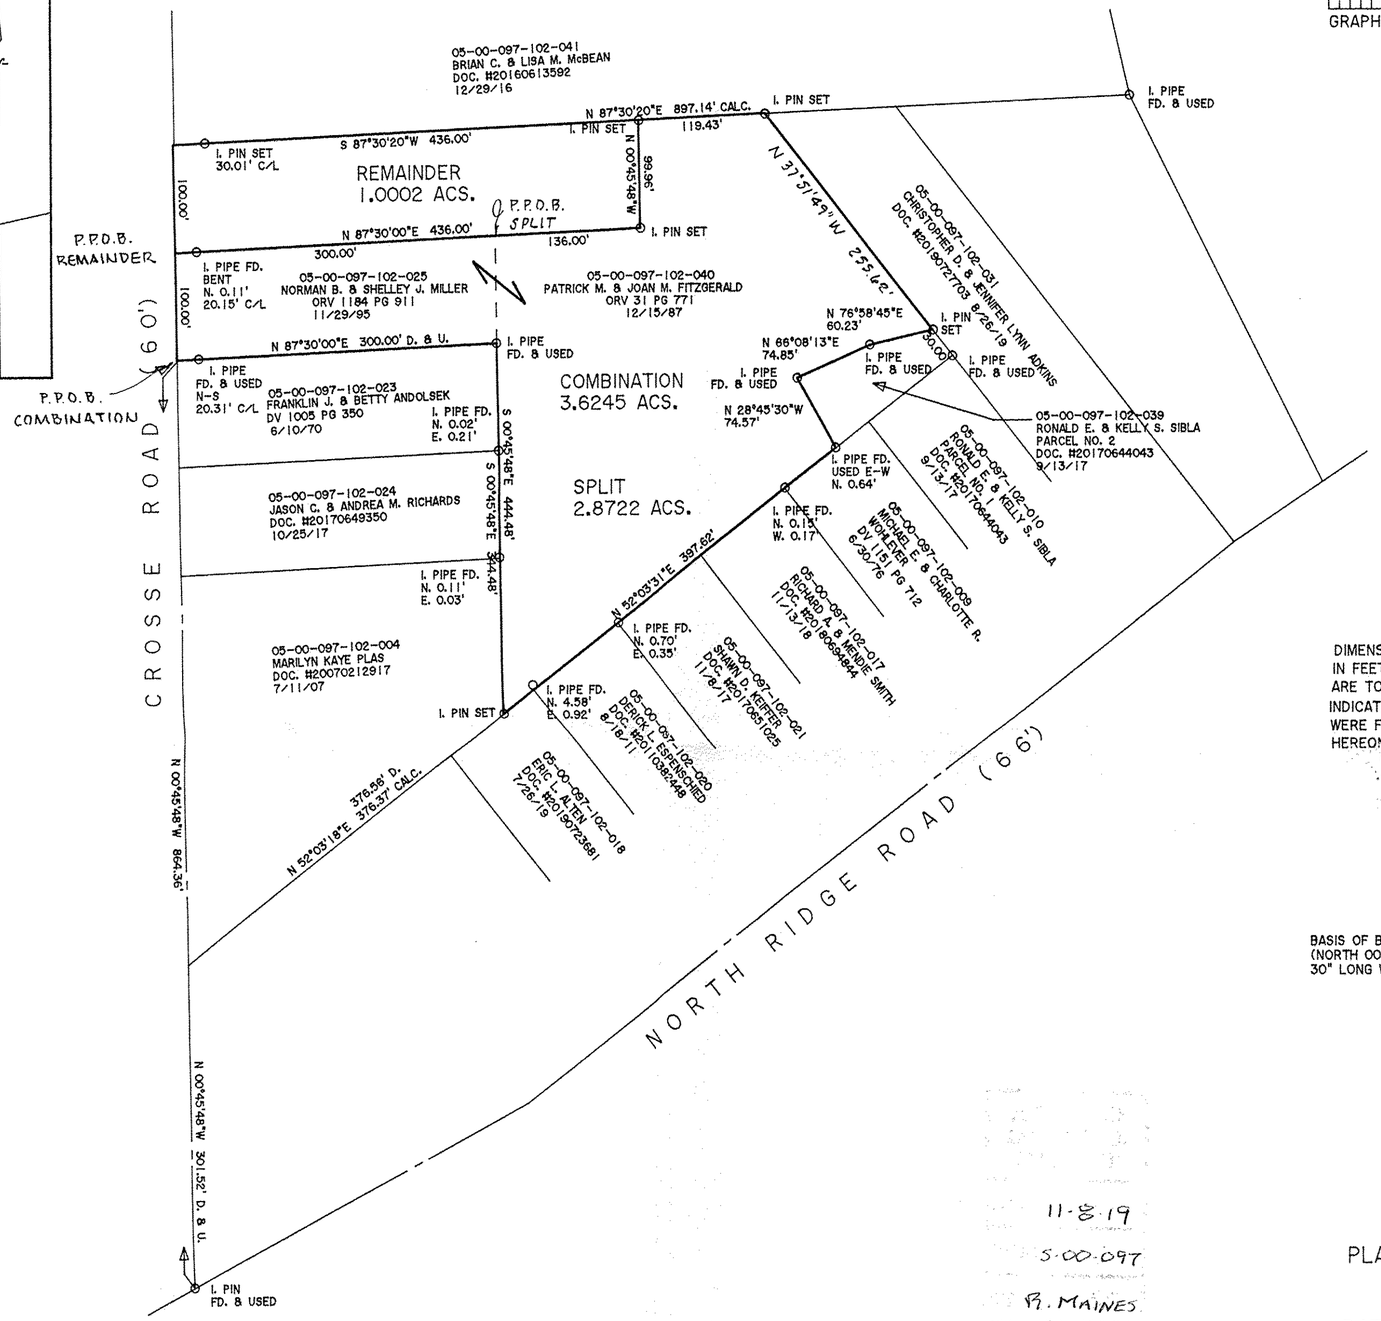

100 0 100 200 300
GRAPHIC SCALE – FEET

DIMENSIONS SHOWN ON THIS PLAT ARE EXPRESSED IN FEET AND DECIMAL PARTS THEREOF, ALL BEARINGS ARE TO AN ASSUMED MERIDIAN AND ARE USED TO INDICATE ANGLES ONLY. PERMANENT MONUMENTS WERE FOUND OR SET AT ALL POINTS INDICATED HEREON, ALL OF WHICH I CERTIFY TO BE CORRECT.

STATE OF OHIO
THOMAS A. SIMON
7775
REGISTERED

THOMAS A. SIMON
REG. PROFESSIONAL SURVEYOR
NO. S-7775

BASIS OF BEARINGS IS THE CENTERLINE OF CROSSE ROAD (NORTH 00°45'48" WEST). IRON PINS SET ARE 5/8" DIAMETER, 30" LONG WITH PLASTIC CAPS "T. SIMON, S-7775".

Approved
Amherst Planning Commission

10-25-19
Date

11-8-19
5-00-097
B. MAINES
#19-04043
05-00-097-102-042
-043
-044

PLAT OF BOUNDARY SURVEY
SPLIT & COMBINATION
FOR
PATRICK & JOAN FITZGERALD
NORMAN & SHELLEY MILLER

BEING KNOWN AS PART OF
ORIGINAL AMHERST TOWNSHIP LOT NO. 97

CITY OF AMHERST COUNTY OF LORAIN
STATE OF OHIO

OCTOBER, 2019 SCALE: 1" = 100'

JOB NO. 2019-075

THOMAS SIMON & ASSOCIATES, INC.
PROFESSIONAL LAND SURVEYORS

150 SOUTH OLIVE STREET
ELYRIA, OHIO 44035

(440) 327-2925
FAX 327-2964