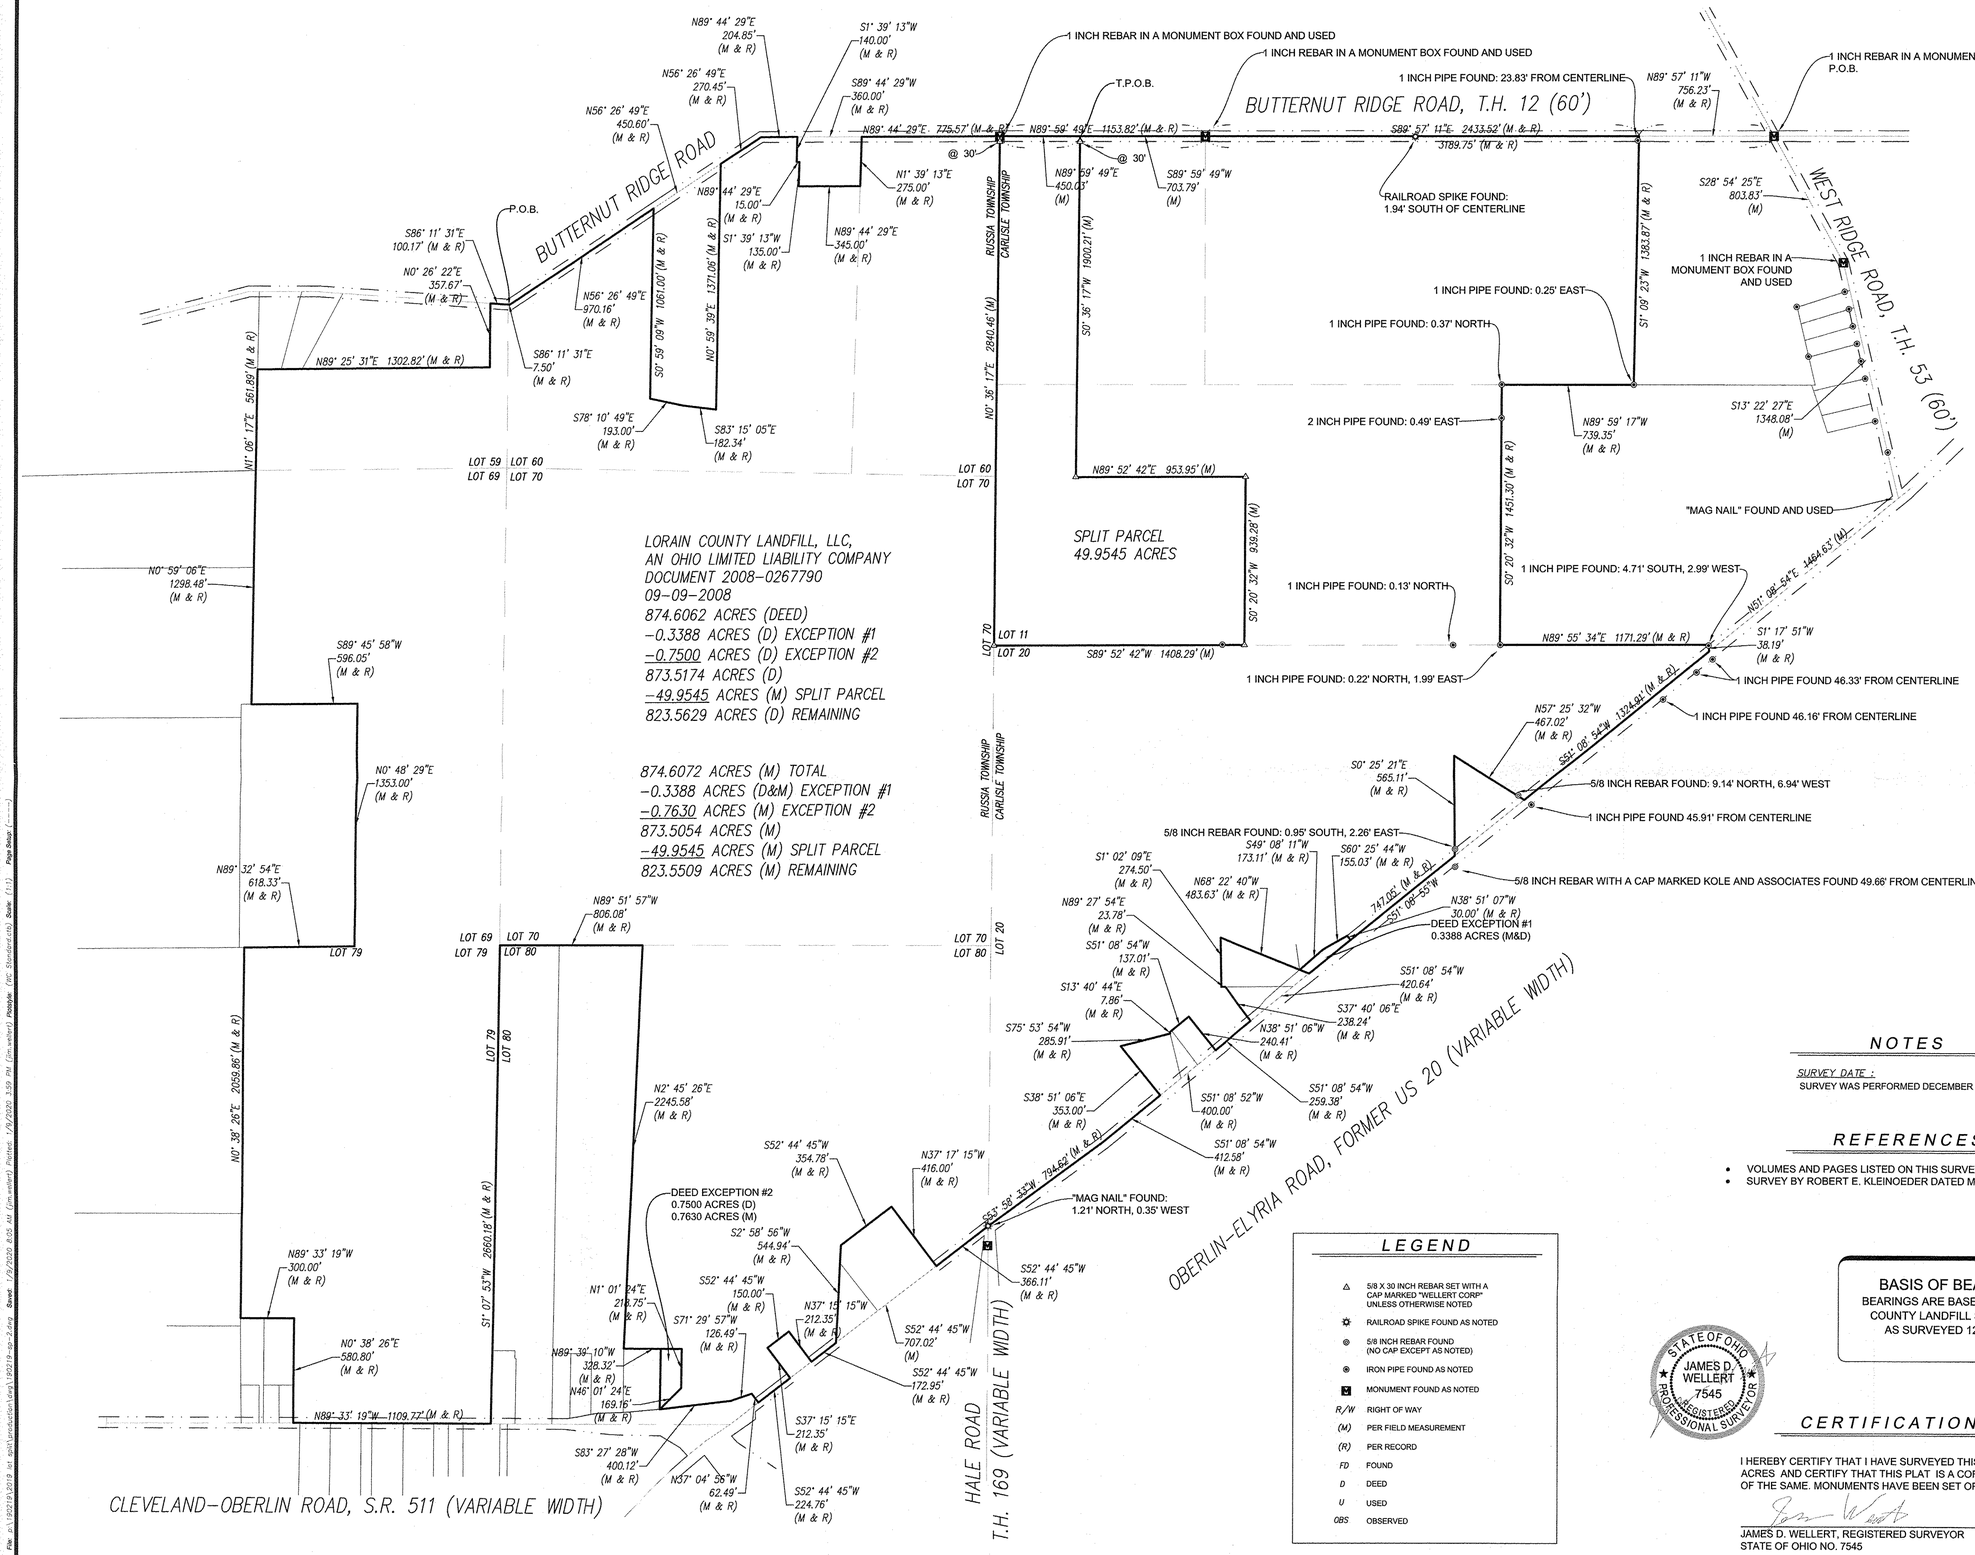


## LEGEND

| | |
|---|---|
| △ | 5/8 X 30 INCH REBAR SET WITH A CAP MARKED "WELLERT CORP" UNLESS OTHERWISE NOTED |
| ✲ | RAILROAD SPIKE FOUND AS NOTED |
| ◎ | 5/8 INCH REBAR FOUND (NO CAP EXCEPT AS NOTED) |
| ⊛ | IRON PIPE FOUND AS NOTED |
| ■ | MONUMENT FOUND AS NOTED |
| R/W | RIGHT OF WAY |
| (M) | PER FIELD MEASUREMENT |
| (R) | PER RECORD |
| FD | FOUND |
| D | DEED |
| U | USED |
| OBS | OBSERVED |

## NOTES

SURVEY DATE :
SURVEY WAS PERFORMED DECEMBER 2019.

## REFERENCES

- VOLUMES AND PAGES LISTED ON THIS SURVEY.
- SURVEY BY ROBERT E. KLEINOEDER DATED MAY 9, 1986.

**BASIS OF BEARINGS**
BEARINGS ARE BASED ON LORAIN COUNTY LANDFILL SITE DATUM AS SURVEYED 12-16-2019.

STATE OF OHIO · JAMES D. WELLERT · 7545 · REGISTERED PROFESSIONAL SURVEYOR

## CERTIFICATIONS

I HEREBY CERTIFY THAT I HAVE SURVEYED THIS PARCEL OF 49.9545 ACRES AND CERTIFY THAT THIS PLAT IS A CORRECT REPRESENTATION OF THE SAME. MONUMENTS HAVE BEEN SET OR FOUND AS SHOWN.

JAMES D. WELLERT, REGISTERED SURVEYOR
STATE OF OHIO NO. 7545

APPROVED LORAIN CO. MAP DEPT
DATE 1-21-20
PAGE 10-00-011
BY R. MAINES
# 20-0408

10-00-011-102-048
-049

CLIENT:
REPUBLIC SERVICES

CONSULTANT:
Engineers • Planners • Surveyors
Wellert Corporation
5136 Beach Road • Medina, Ohio 44256
t: 330.239.2699 • f:330.239.0272

| NO. | DATE | REVISION DESCRIPTION |
|---|---|---|

NORTH
0 200 400 800
SCALE ( IN FEET )
1 inch = 400 ft.

PROJECT TITLE:
PROPOSED COMPOST FACILITY

SITE ADDRESS:
REPUBLIC SERVICES LORAIN COUNTY LANDFILL
43502 OBERLIN-ELYRIA ROAD OBERLIN, OHIO 44074

| | |
|---|---|
| SCALE: | 1"=400' |
| DATE: | 12-23-2019 |
| DESIGNED BY: | --- |
| DRAWN BY: | JDW |
| CHECKED BY: | KD |
| FILE NAME: | 190219-SP-2.DWG |
| JOB NUMBER: | 190219 |

DRAWING TITLE:
LOT SPLIT

SHEET NO:
S1.0

File: o:\190219\2019 to sort\predistort\dwg\190219-sp-2.dwg Bansel (Pg/2020 8:05 AM (jmwalters) Plotted: 1/9/2020 3:50 PM (jmwalters) Plotstyle: (mc Standard.ctb) Scale: (1:1) Page Setup: (mc Standard)