DIMENSIONS SHOWN ON THIS PLAT ARE EXPRESSED IN FEET AND DECIMAL PARTS THEREOF, ALL BEARINGS ARE TO AN ASSUMED MERIDIAN AND ARE USED TO INDICATE ANGLES ONLY. PERMANENT MONUMENTS WERE FOUND OR SET AT ALL POINTS INDICATED HEREON, ALL OF WHICH I CERTIFY TO BE CORRECT.

STATE OF OHIO * THOMAS A. SIMON S-7775 REGISTERED PROFESSIONAL SURVEYOR *

THOMAS A. SIMON
REG. PROFESSIONAL SURVEYOR
NO. S-7775

BASIS OF BEARINGS IS THE CENTERLINE OF SOUTH CENTER STREET (NORTH 01°59'29" EAST). IRON PINS SET ARE 5/8" DIAMETER, 30" LONG WITH PLASTIC CAPS "T. SIMON, S-7775".

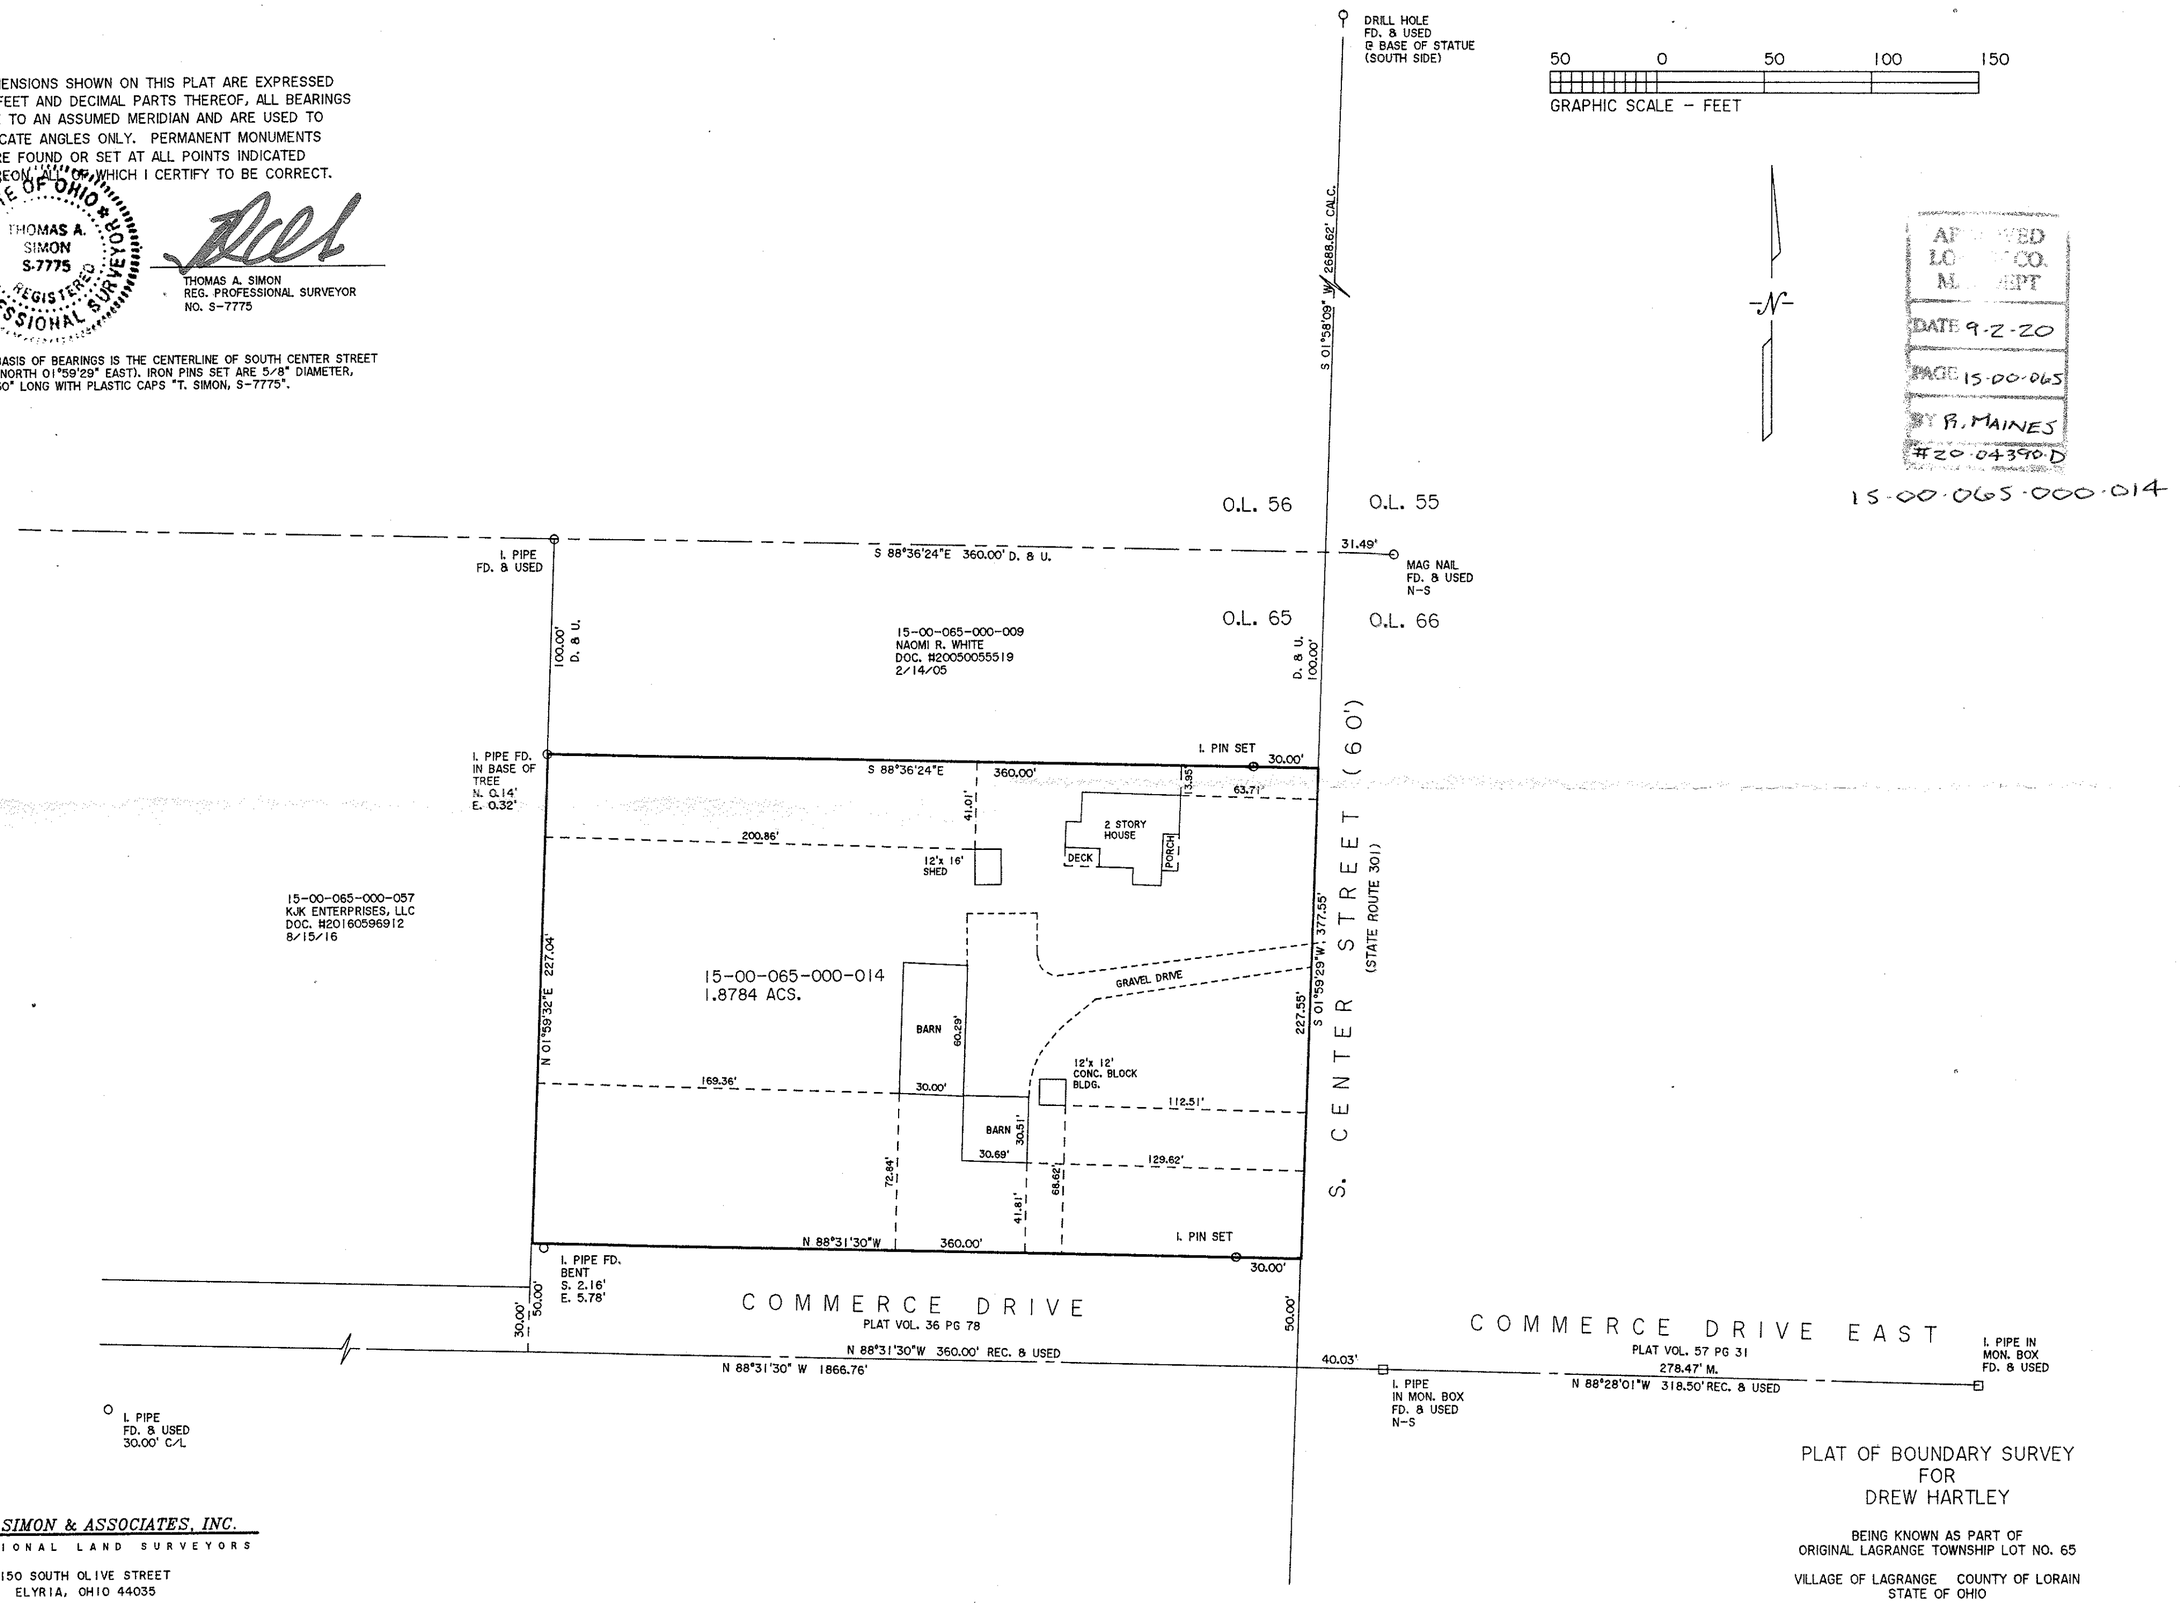

50 0 50 100 150
GRAPHIC SCALE - FEET

-N-

APPROVED
LORAIN CO.
ENGR. DEPT
DATE 9-2-20
PAGE 15-00-065
BY B. MAINES
#20-04390-D

15-00-065-000-014

THOMAS SIMON & ASSOCIATES, INC.
PROFESSIONAL LAND SURVEYORS

150 SOUTH OLIVE STREET
ELYRIA, OHIO 44035

(440) 327-2925
FAX 327-2864

PLAT OF BOUNDARY SURVEY FOR DREW HARTLEY

BEING KNOWN AS PART OF
ORIGINAL LAGRANGE TOWNSHIP LOT NO. 65

VILLAGE OF LAGRANGE COUNTY OF LORAIN
STATE OF OHIO

AUGUST, 2020 SCALE: 1" = 50'

JOB NO. 2020-064