APPROVED
LORAIN CO.
ENG. DEPT
DATE 3-11-21
PARCEL 04-00-029
BY B. MAINES
#21-04270

04-00-029-116-111
-112

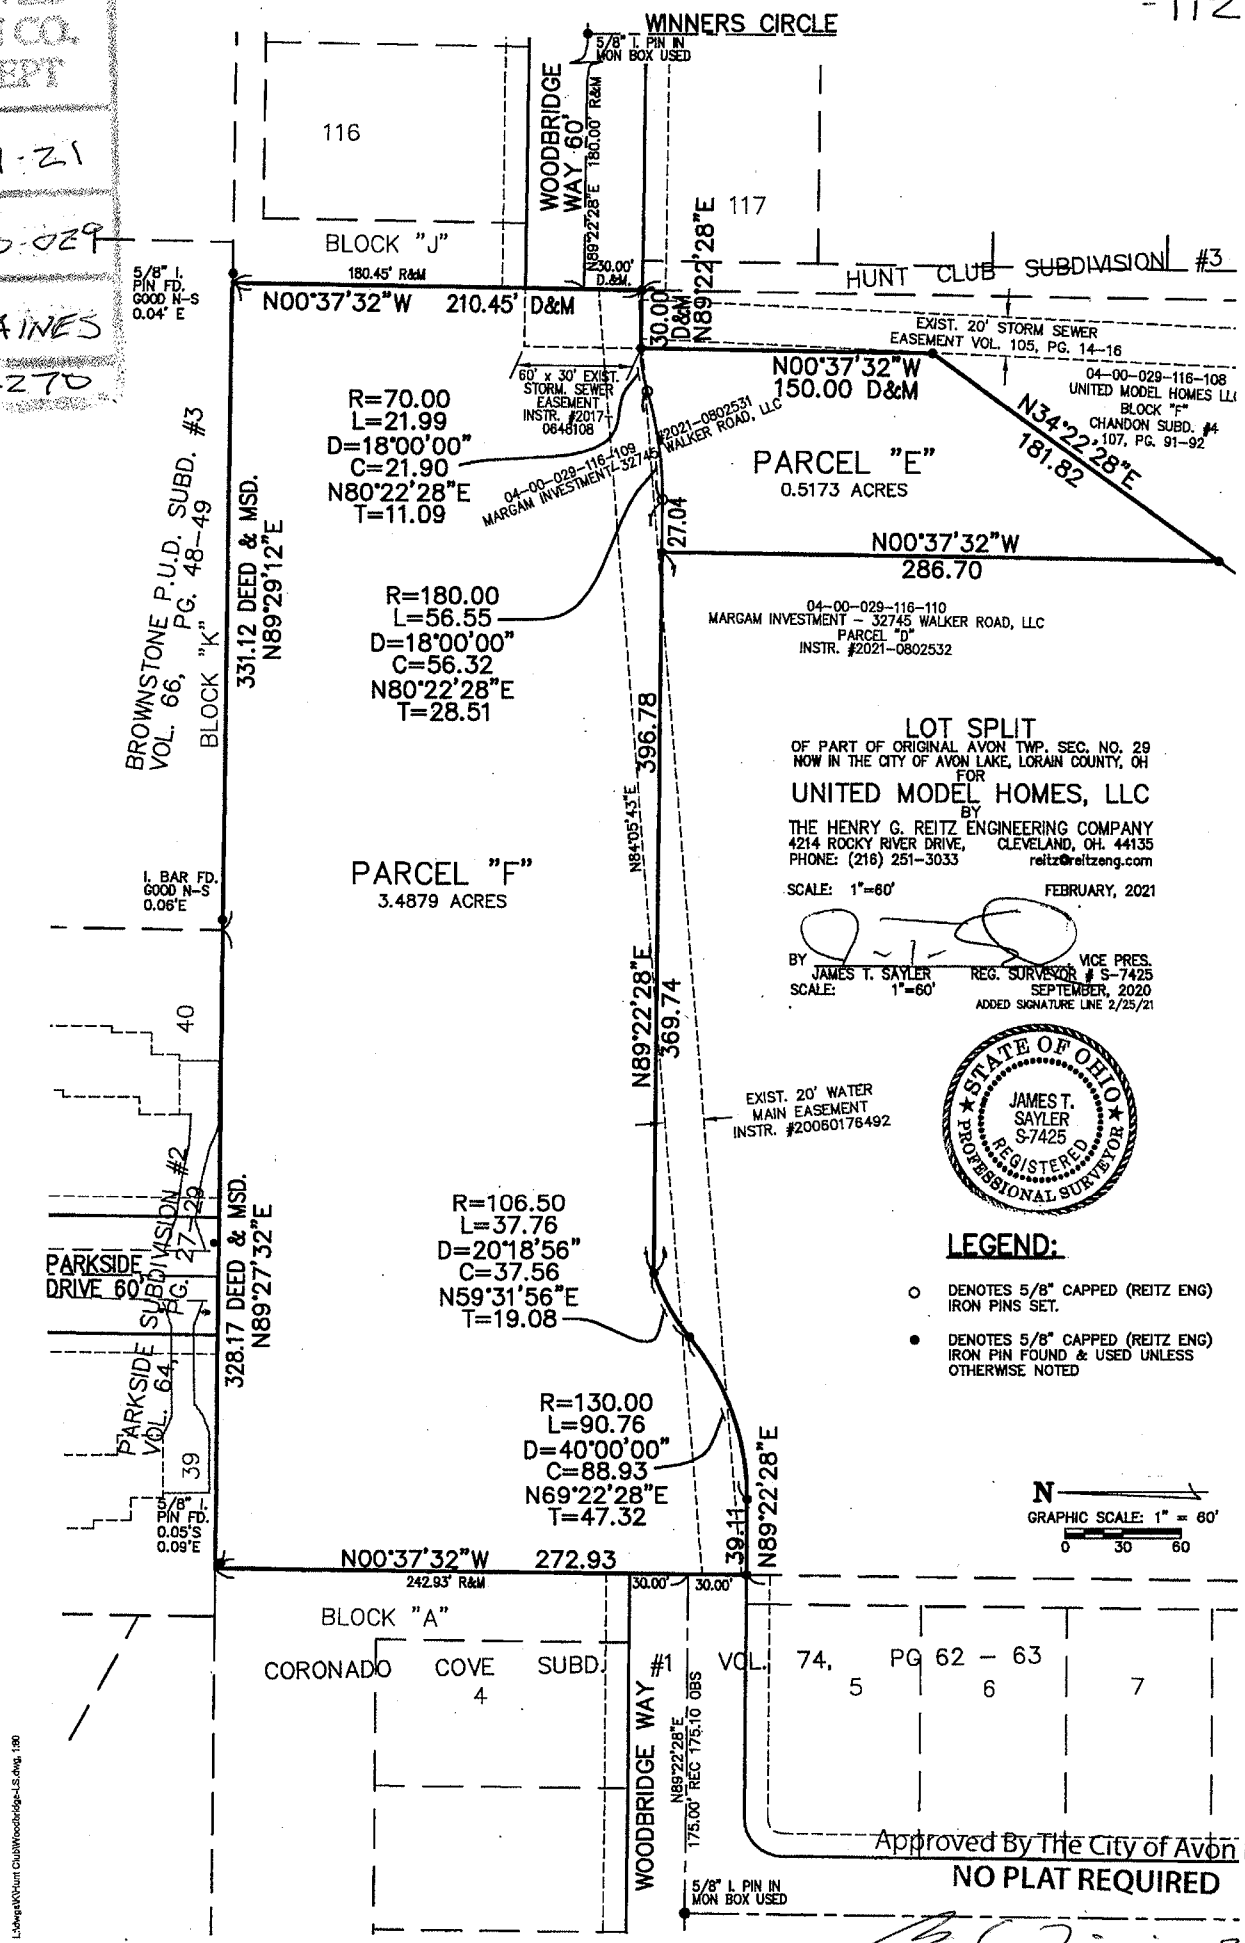

LOT SPLIT
OF PART OF ORIGINAL AVON TWP. SEC. NO. 29
NOW IN THE CITY OF AVON LAKE, LORAIN COUNTY, OH
FOR
UNITED MODEL HOMES, LLC
BY
THE HENRY G. REITZ ENGINEERING COMPANY
4214 ROCKY RIVER DRIVE, CLEVELAND, OH. 44135
PHONE: (216) 251-3033 reitz@reitzeng.com

SCALE: 1"=60' FEBRUARY, 2021

BY JAMES T. SAYLER REG. SURVEYOR # S-7425 VICE PRES.
SCALE: 1"=60' SEPTEMBER, 2020
ADDED SIGNATURE LINE 2/25/21

STATE OF OHIO
JAMES T. SAYLER
S-7425
REGISTERED
PROFESSIONAL SURVEYOR

LEGEND:

- ○ DENOTES 5/8" CAPPED (REITZ ENG) IRON PINS SET.
- ● DENOTES 5/8" CAPPED (REITZ ENG) IRON PIN FOUND & USED UNLESS OTHERWISE NOTED

N
GRAPHIC SCALE: 1" = 60'
0 30 60

Approved By The City of Avon Lake
NO PLAT REQUIRED

3/5/2021
Gary Tipping, P.E., City Engineer

L:\Awg\KV\Hunt Club\Woodbridge-LS.dwg, 180