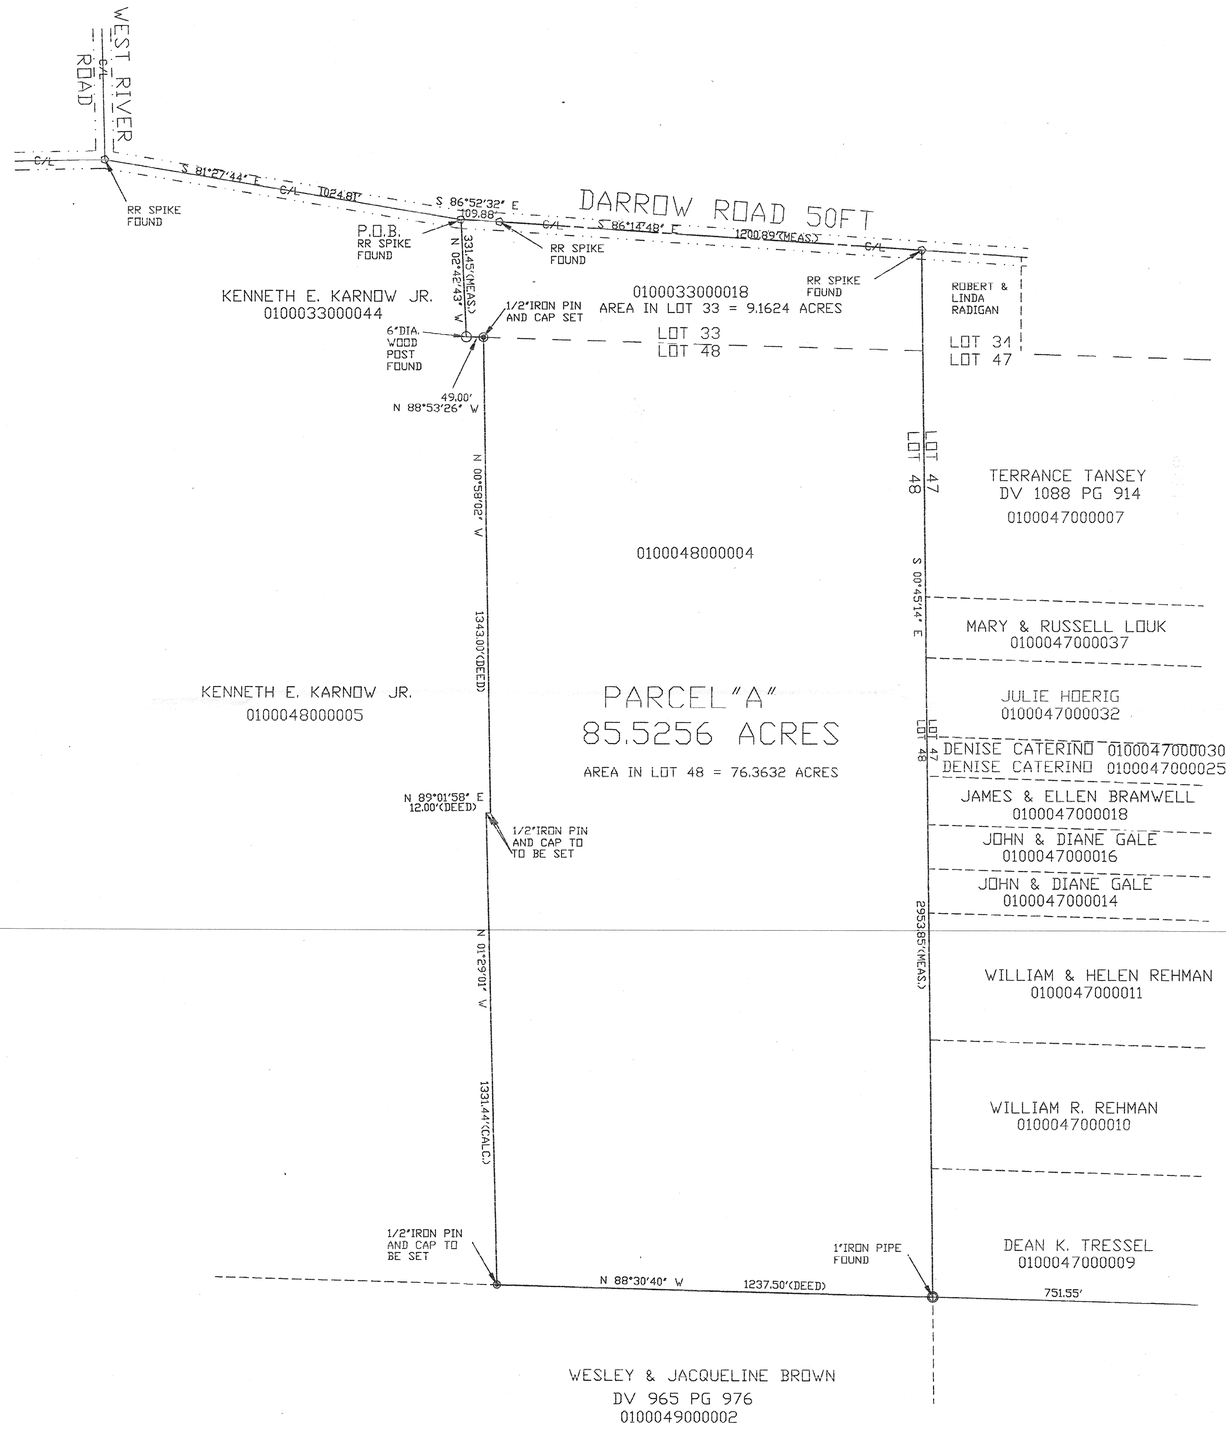

Survey # 50451

APPROVED
LORAIN CO.
MAP DEPT

DATE 11-17-21

PAGE 01-00-033
01-00-048

BY D. Adelsberg

01-00-033-000-018
01-00-048-000-004

GRAPHIC SCALE

200 0 100 200 400 800

(IN FEET)
1 inch = 200 ft.

- INDICATES IRON PIPE FOUND
- INDICATES RR SPIKE FOUND
- INDICATES WOOD POST FOUND
- INCATES 1/2"IRON PIN & CAP SET

NOTE:
AREA IN LOT 33 = 9.1624 ACRES
AREA IN LOT 48 = 76.3632 ACRES

MAP OF SURVEY
FOR
WILLIAM KELLER

PART LOTS 33 & 48 BROWNHELM TWP
LORAIN COUNTY STATE OF OHIO
OCTOBER 2021 SCALE 1"=200'

I HEREBY CERTIFY THE WITHIN TO BE A TRUE REPRESENTATION OF A SURVEY MADE BY ME. THE BEARINGS ARE BASED ON ODOT VRS.

Daniel E Hartung Jr 11/17/2021

DANIEL E. HARTUNG,JR,PE,PS

STATE OF OHIO
DANIEL E. HARTUNG, JR.
S-5667
REGISTERED
PROFESSIONAL SURVEYOR

HARTUNG & ASSOCIATES
ENGINEERS & SURVEYORS

P.O. BOX 426, 346 NORTH MAIN ST.,HURON,OH 44839-0426
(419) 433-4321 FAX(419) 433-7879

DANIEL E. HARTUNG JR.,PE,PS