LOT SPLT & CONSOLIDATION
FOR
LORETTA KALIS SCHROEDER

Scale: 1"=30'
MAY 17, 2021
Jan. 6, 2022 Updated

SITUATED IS THE CITY OF AVON LAKE, COUNTY OF LORAIN AND STATE OF OHIO AND KNOWN AS BEING SUBLOT NO. 60 AND PART OF SUBLOT NO. 45 IN EAST GRA-GULL SUBDIVISION AS SHOWN BY THE RECORDED PLAT IN VOL. 21, PG. 14 OF LORAIN COUNTY PLAT RECORDS.

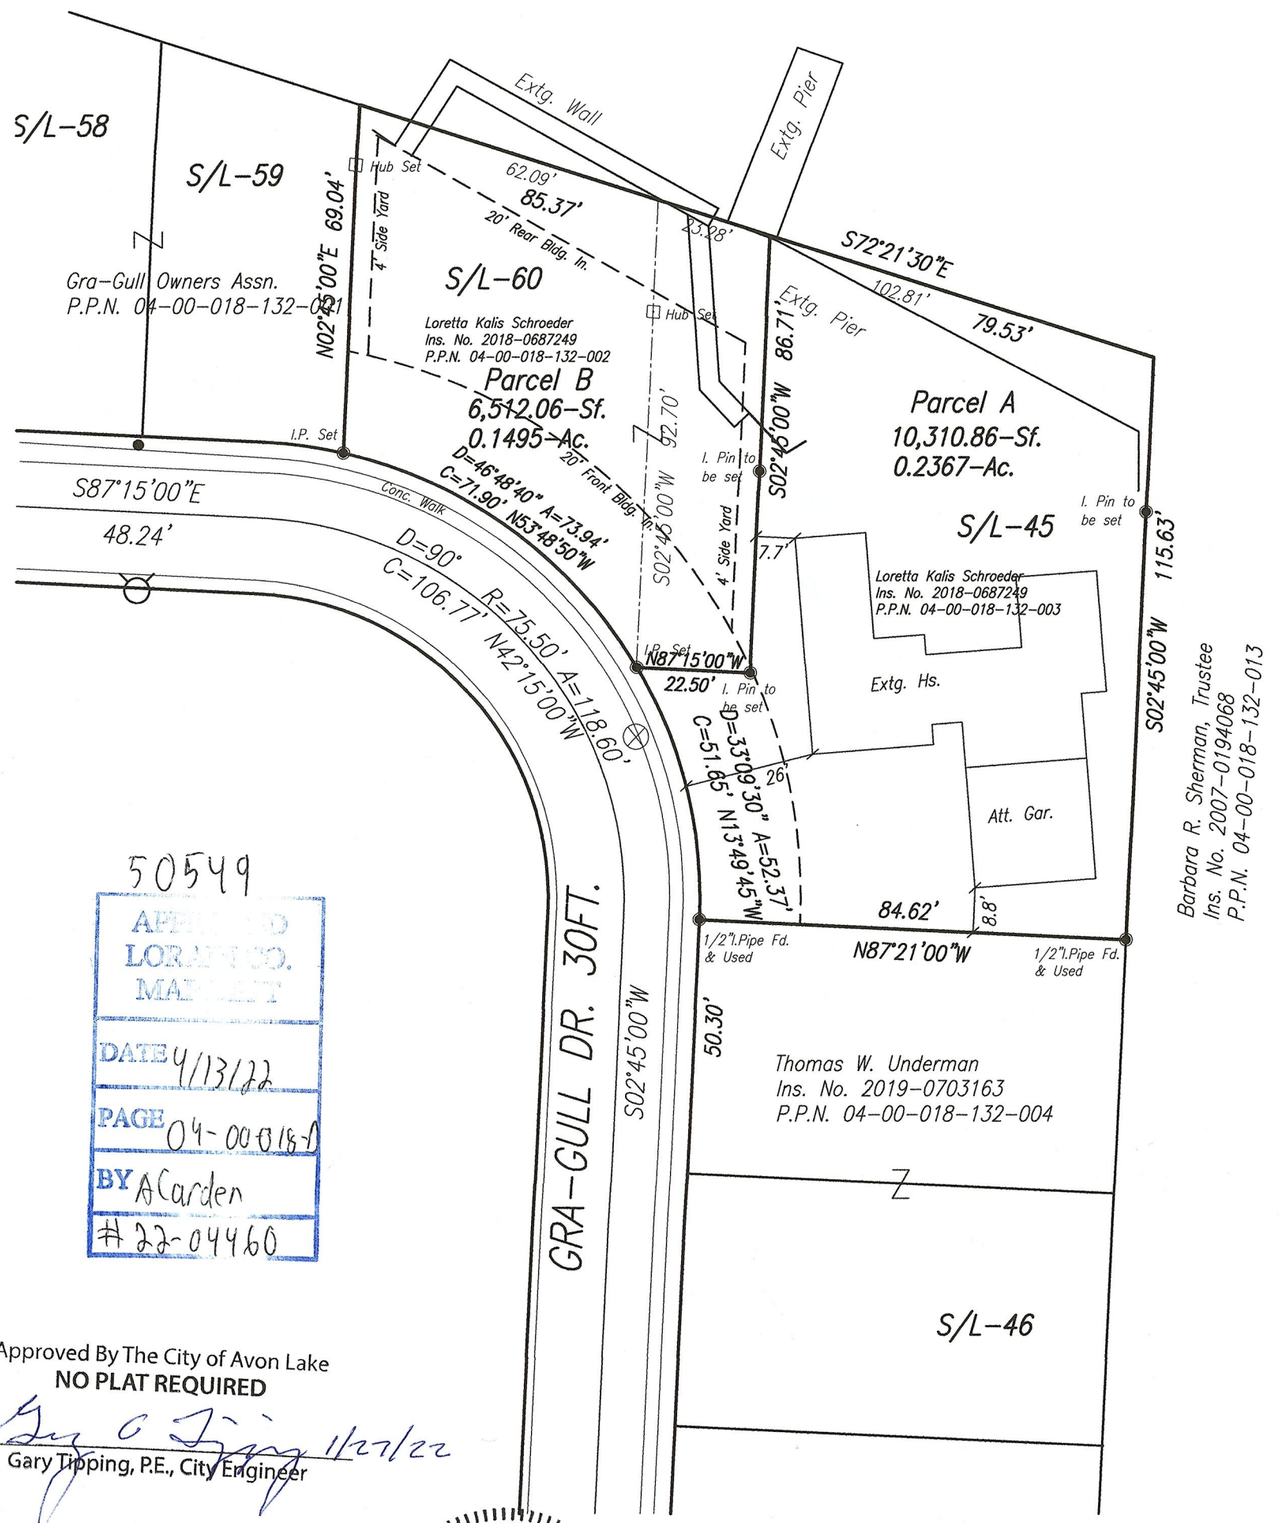

50549
APPROVED
LORAIN CO.
MAP DEPT
DATE 4/13/22
PAGE 04-00-018-0
BY ACarden
#22-04460

Approved By The City of Avon Lake
NO PLAT REQUIRED

Gary C Tipping 1/27/22
Gary Tipping, P.E., City Engineer

STATE OF OHIO
JAMES RESAR
5361
REGISTERED PROFESSIONAL SURVEYOR

James A Resar, P.E., P.S. 1/25/2022

J.A.R. ENGINEERING & SURVEYING, INC.
P.O. BOX 450808
WESTLAKE, OHIO 44145
440-871-8345

S:\DOCUMENTS\2020\WAGNER - AVON LAKE\DWG\BASE.DWG, 1/25/2022 9:49:30 AM, HP Designjet T520 24in.pc3