SURVEY LAND PARTITION AND CONSOLIDATION
OF
07-00-043-103-099 AND -100
ORIGINAL RIDGEVILLE TOWNSHIP LOT 43
CITY OF NORTH RIDGEVILLE COUNTY OF LORAIN STATE OF OHIO

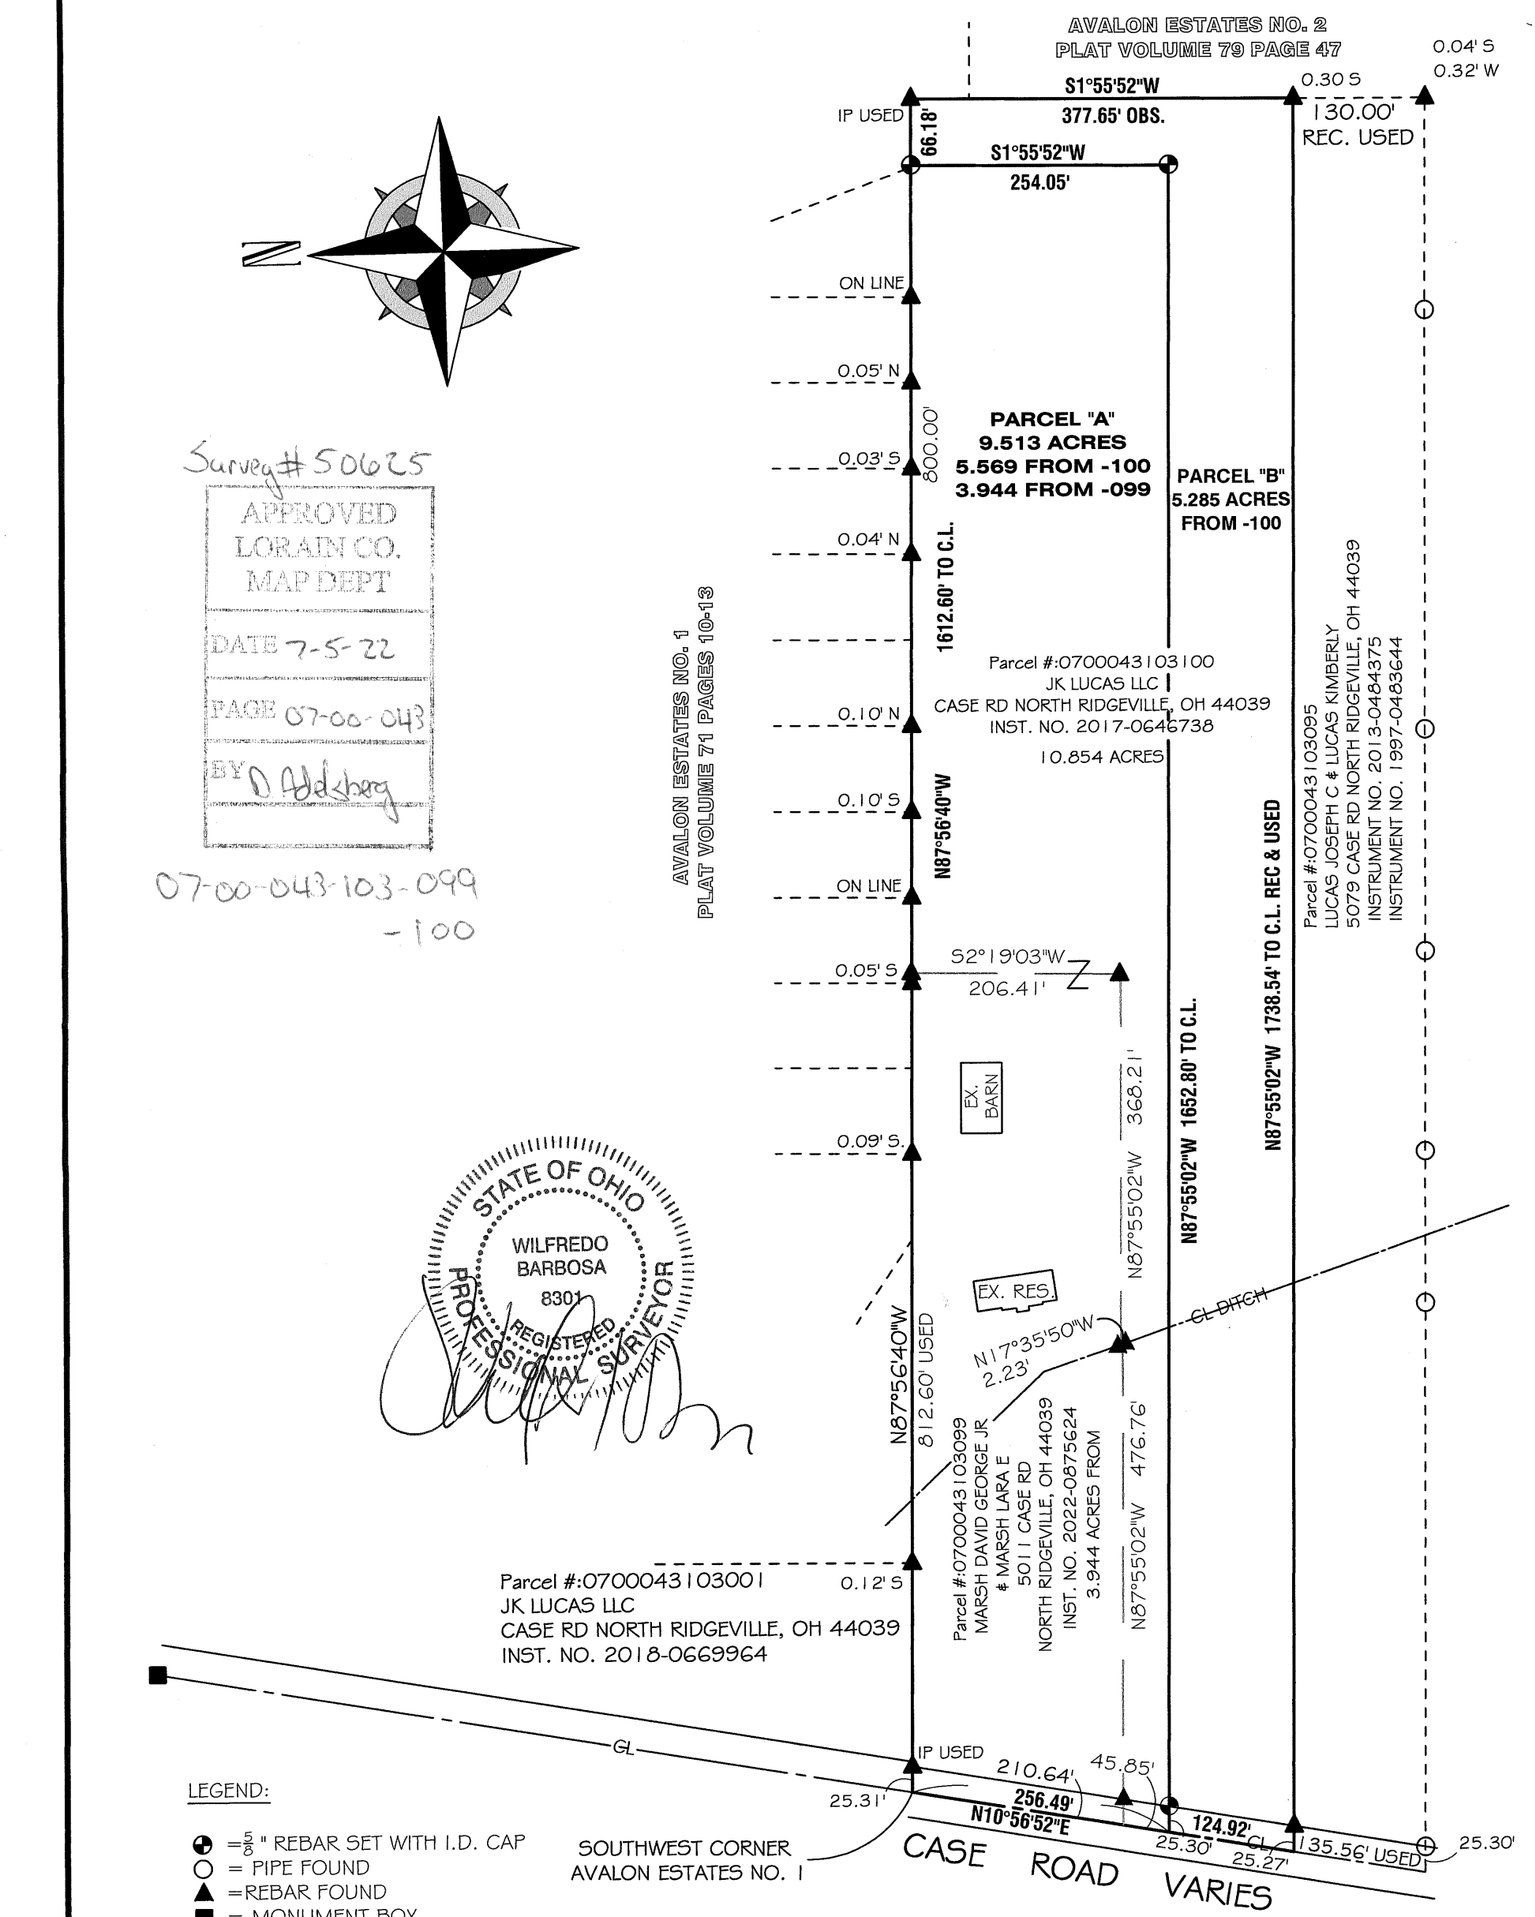

Survey #50625
APPROVED
LORAIN CO.
MAP DEPT
DATE 7-5-22
PAGE 07-00-043
BY D Feldberg

07-00-043-103-099
-100

LEGEND:

- ◕ = 5/8" REBAR SET WITH I.D. CAP
- ○ = PIPE FOUND
- ▲ = REBAR FOUND
- ■ = MONUMENT BOX

PROPERTY ADDRESS:
5011 CASE ROAD
NORTH RIDGEVILLE, OHIO

PREPARED AT THE REQUEST OF:
JOE LUCAS

BARBOSA AND ASSOCIATES LLC
5604 CASE ROAD
NORTH RIDGEVILLE, OH 44039
440 327-4776

DRAWN BY: WB	CHECKED BY:WB
JOB No: 2022-4-13	SHEET 1 of 1

GRAPHIC SCALE
0 150
75 (IN FEET) 300
SCALE: 1" = 150