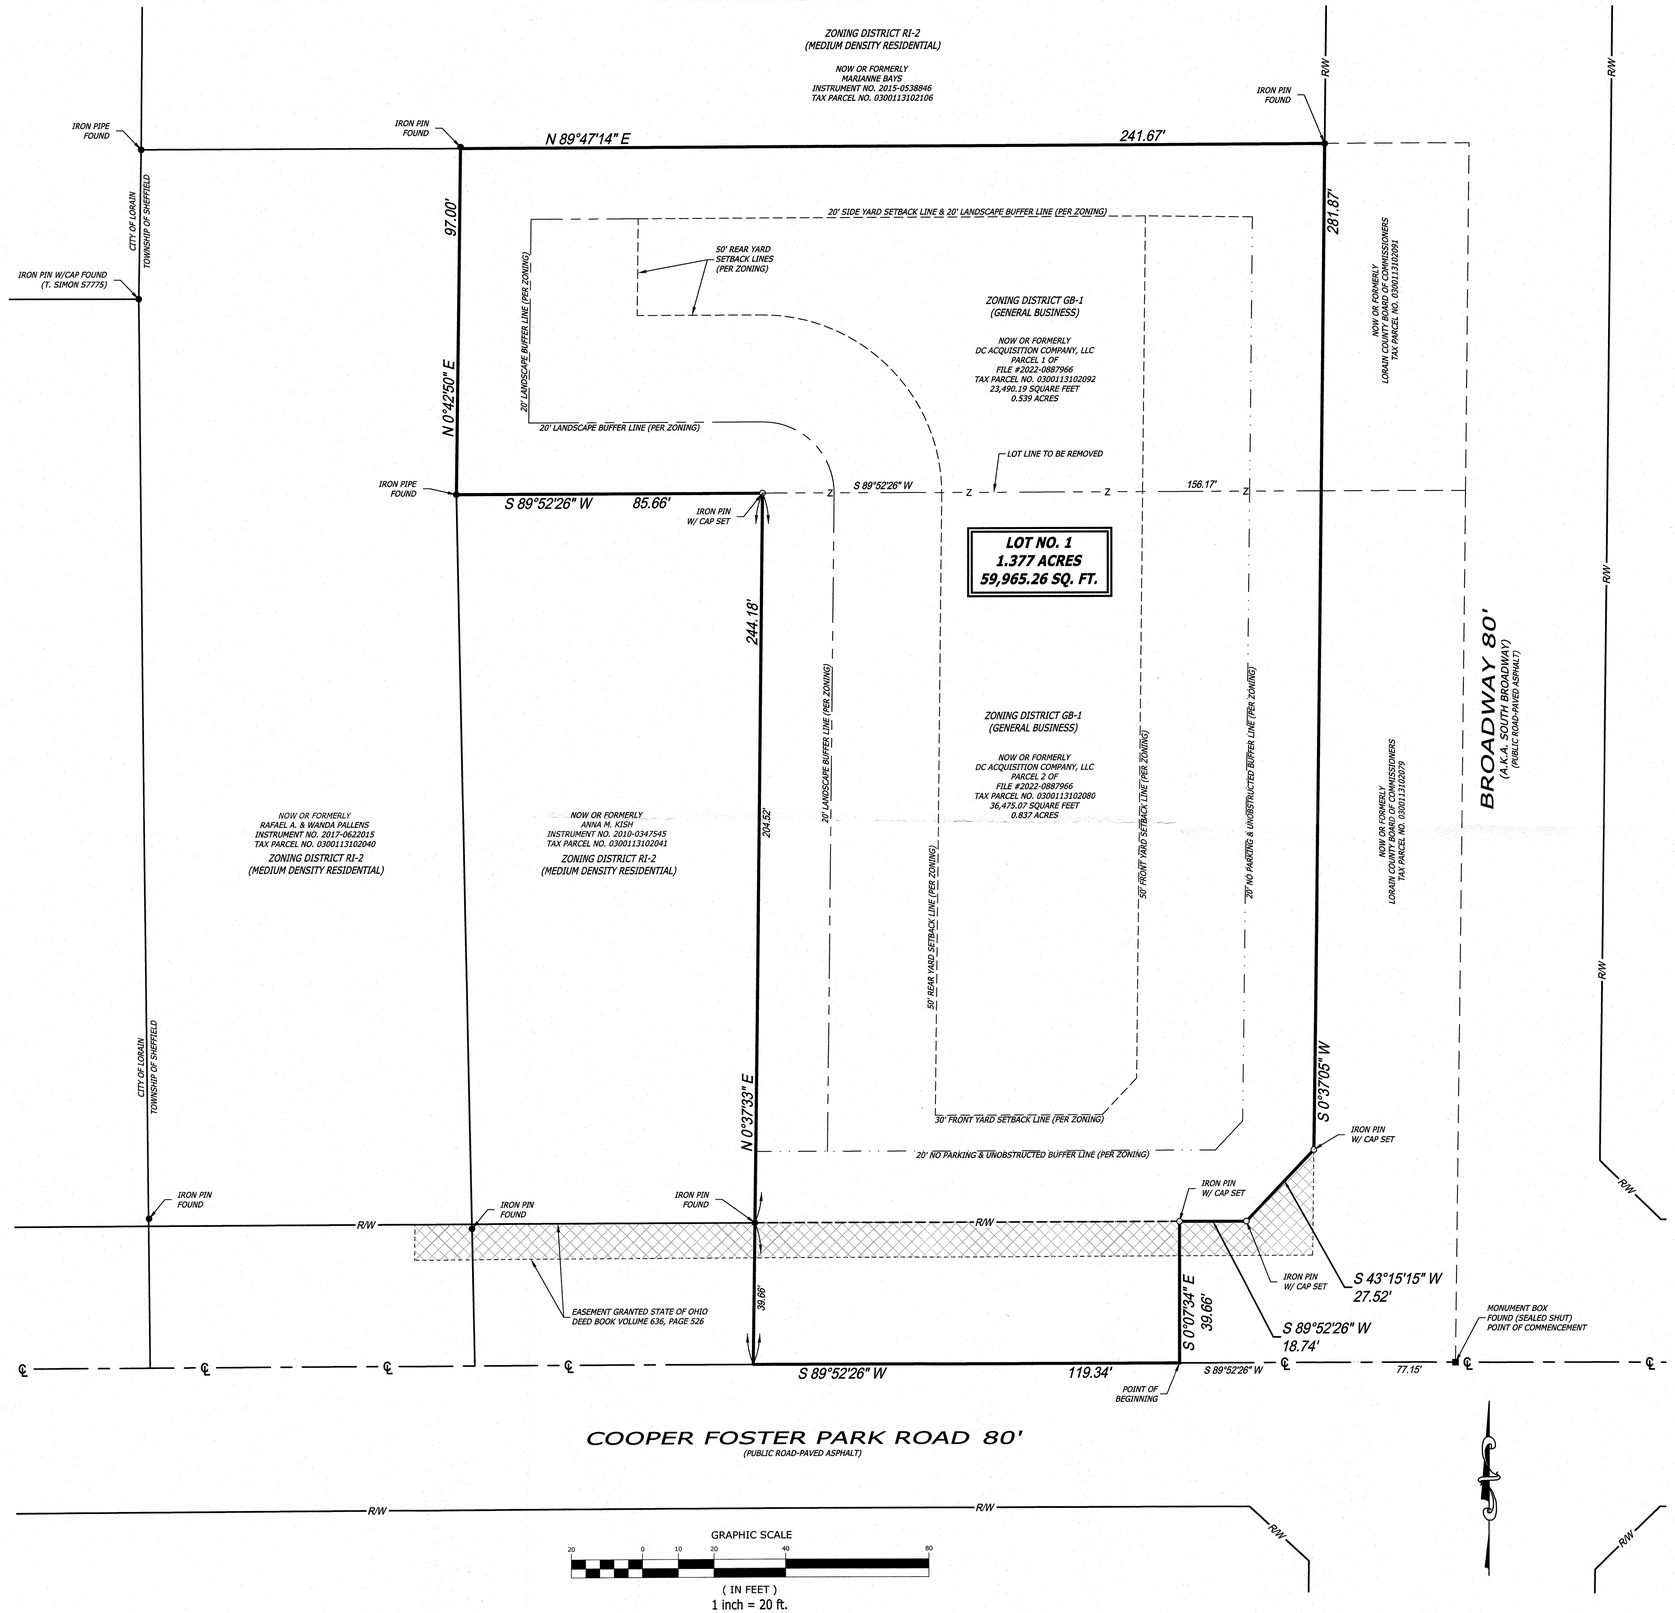

LEGEND OF SYMBOLS

- Setback Line
- Landscape Buffer Line
- No Parking & Unobstructed Buffer Line
- Right-of-Way R/W
- Iron pin w/cap set (Unless otherwise noted)
- Iron Pin Found

Survey #50708

APPROVED
LORAIN CO.
MAP DEPT
DATE 10-6-22
PAGE 03-00-113
BY D. Adelsberg

03-00-113-102-080
-092

SURVEYOR CERTIFICATION

This Plat was prepared from a field survey, analysis of recorded plats, recorded deeds, and survey records, as applicable. Distances are given in feet and decimal parts thereof.

Howard G. McIlvried P.S. No. 8015 — *09-07-2022* Date

STATE OF OHIO
HOWARD G. McILVRIED
8015
REGISTERED
PROFESSIONAL SURVEYOR

REVISIONS			
NO.	DATE	DESCRIPTION	BY

MDM
SURVEYORS & ENGINEERS, LLC
Surveyors • Engineers • Site Planners
375 Northgate Drive
Warrendale, PA 15086
Ph: (724) 934-2810 Fax: (724) 934-2811
mdmsurvey@mdmllc.com
www.mdmllc.com

SCALE:	1" = 20'
DATE:	09/07/2022
DRAWN BY:	JAL
CHK'D BY:	HGM

SHEET
1 of 1
Project No. 9417 Consolidation Plan

DUNKIN' CONSOLIDATION PLAT

A CONSOLIDATION OF TAX PARCEL NOS. 0300113102080 AND 0300113102092
DC Acquisition Company, LLC
Township of Sheffield, County of Lorain, State of Ohio

September 9, 2022

MDM PROJECT NO. 9417-Consolidation Plan