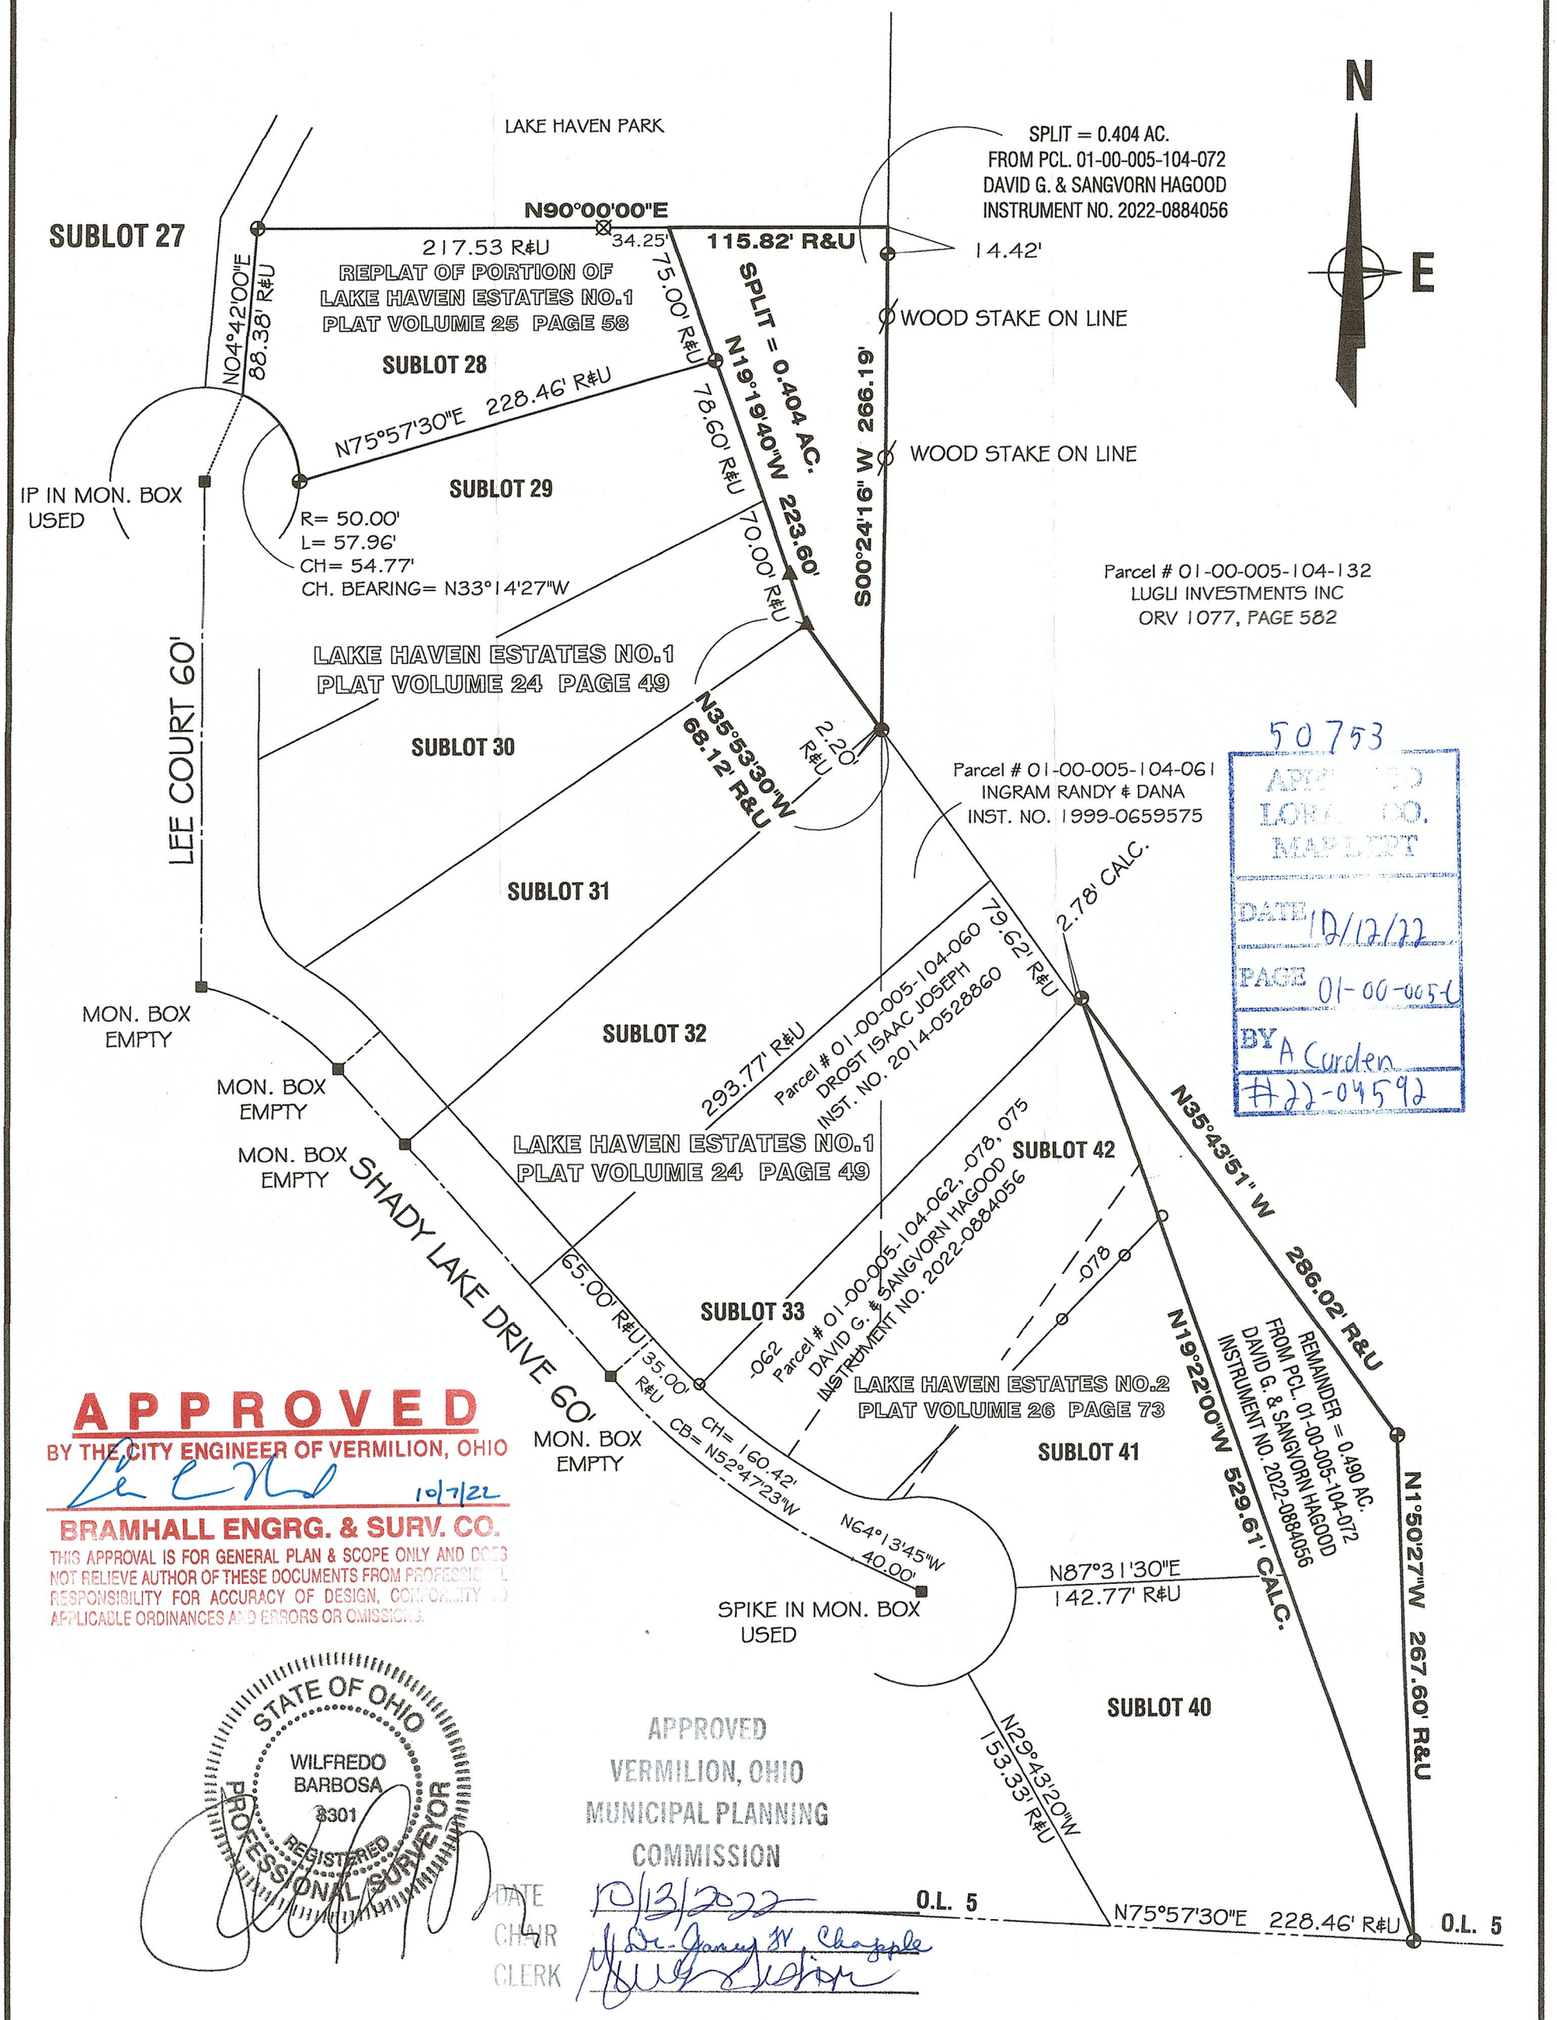


50753

APPROVED
LORAIN CO.
MAP DEPT
DATE 10/12/22
PAGE 01-00-005-C
BY A Carden
#22-04592

**APPROVED**
BY THE CITY ENGINEER OF VERMILION, OHIO
10/7/22
**BRAMHALL ENGRG. & SURV. CO.**
THIS APPROVAL IS FOR GENERAL PLAN & SCOPE ONLY AND DOES NOT RELIEVE AUTHOR OF THESE DOCUMENTS FROM PROFESSIONAL RESPONSIBILITY FOR ACCURACY OF DESIGN, CONFORMITY TO APPLICABLE ORDINANCES AND ERRORS OR OMISSIONS.

STATE OF OHIO
WILFREDO BARBOSA
8301
REGISTERED PROFESSIONAL SURVEYOR

APPROVED
VERMILION, OHIO
MUNICIPAL PLANNING
COMMISSION
DATE 10/13/2022
CHAIR Dr. James M. Chapple
CLERK

BASIS OF BEARINGS:
EAST LINE SUBLOT 28 IN LAKE HAVEN ESTATES NO. 1
PLAT VOLUME 24 PAGE 49 OF LORAIN COUNTY MAP RECORDS
N19°19'40"W

REVISED: SEPTEMBER 30, 2022 CORRECTIONS AND ADDITIONS PER PLANNING COMMISION REVIEW DATED 9/30/22

| | | | |
|---|---|---|---|
| PREPARED FOR:<br>Michelle Melendez<br>(fka Michelle Papale)<br>661 Lee Court Vermilion, Oh 44089 | GRAPHIC SCALE<br>0 80<br>40 160<br>SCALE: 1" = 80' | LAND PARTITION<br>OF PART OF<br>ORIGINAL BROWNHELM TOWNSHIP LOT 5<br>CITY OF VERMILLION COUNTY OF LORAIN<br>STATE OF OHIO | LEGEND:<br>⊕ = MAG NAIL ⊠ = DRILL HOLE SET<br>⊛ = ⅝" REBAR SET WITH I.D. CAP<br>○ = PIPE FOUND ● = PIPE USED<br>▲ = IRON PIN/ REBAR FOUND<br>△ = IRON PIN/ REBAR FOUND AND USED<br>■ = MONUMENT BOX<br>R, REC = RECORD U= USED<br>C, CALC = CALCULATED T.M. = TAX MAP<br>OBS = OBSERVED CL = CENTERLINE |
| BARBOSA AND ASSOCIATES LLC<br>440 327-4776 | | August, 2022 JOB No: 2022-5-5 | |