DATE: September 7, 2022
December 28, 2022

BOUNDARY SURVEY & LOT SPLIT
FOR
Agudath Bnai Israel Congregation
SITUATED IN THE CITY OF LORAIN, COUNTY OF LARAIN
AND STATE OF OHIO, AND KNOWN AS BEING
PART OF ORIGINAL LOTS NOS. 14 & 15
H.N. 1707 & 1715 MEISTER RD.
P.P.N. 01-02-014-101-006 & 008
P.P.N. 01-02-015-101-001

SCALE 1" = 60 ft

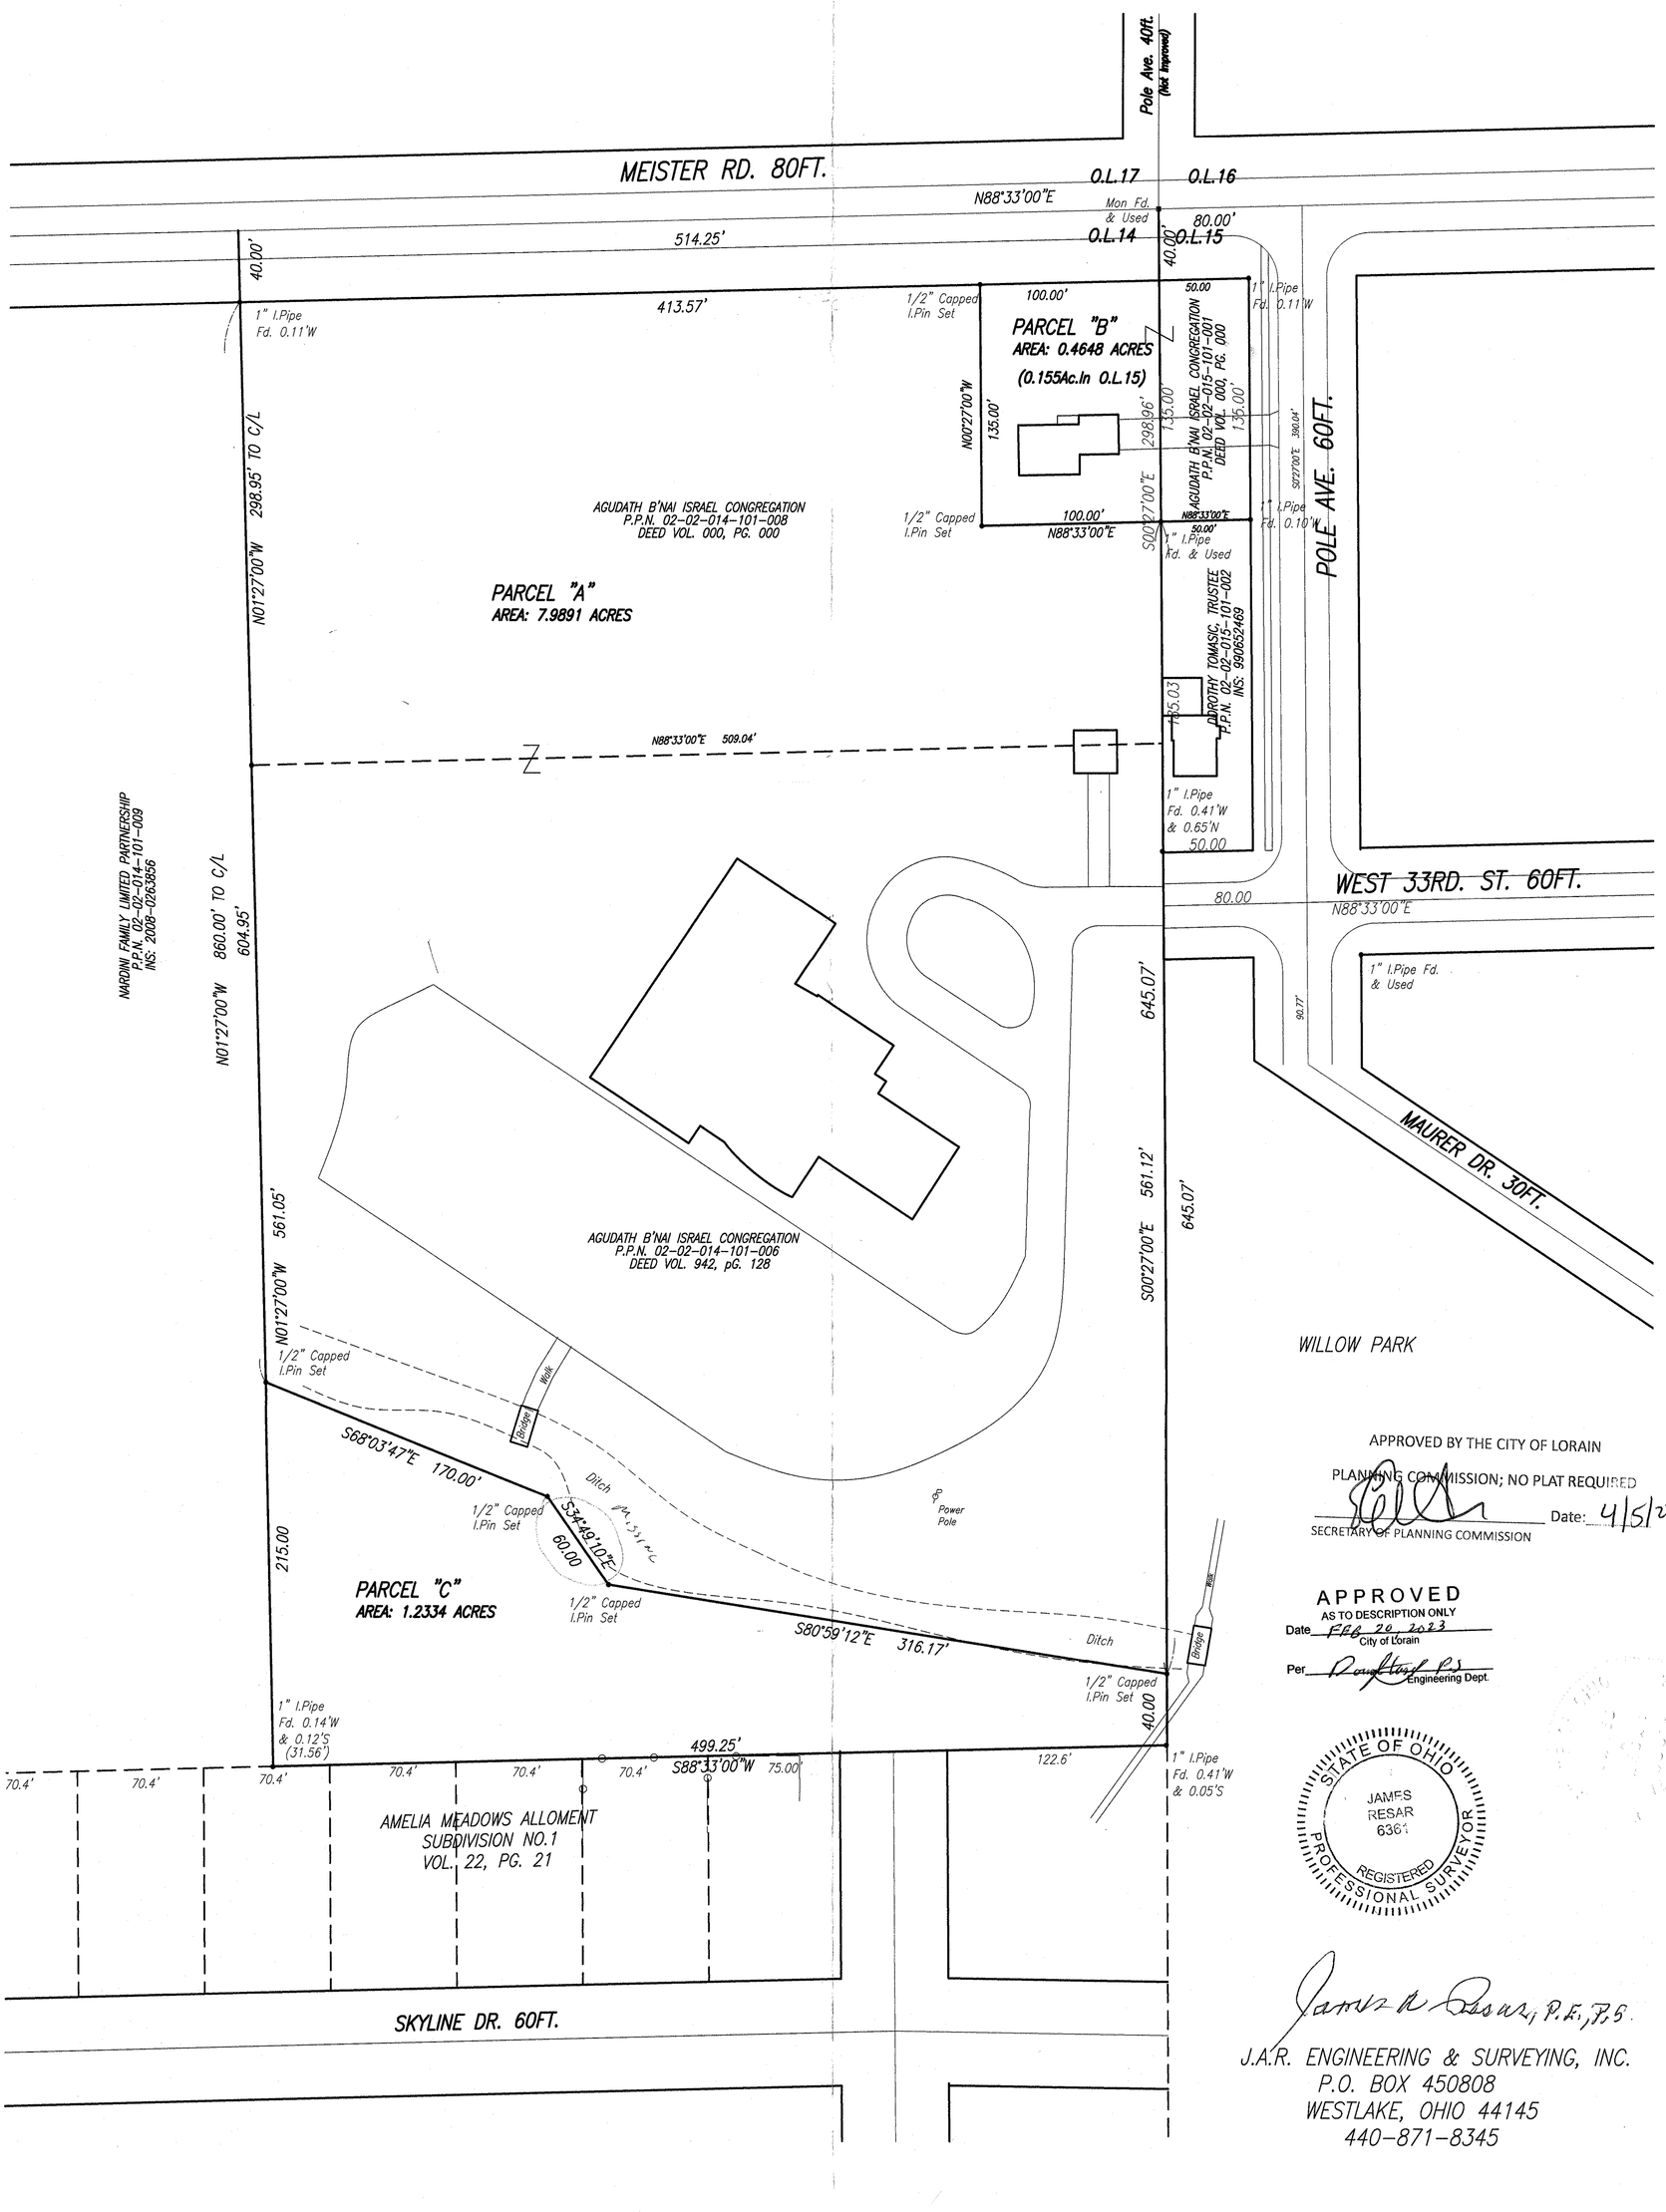

APPROVED BY THE CITY OF LORAIN
PLANNING COMMISSION; NO PLAT REQUIRED
Date: 4/5/23
SECRETARY OF PLANNING COMMISSION

APPROVED
AS TO DESCRIPTION ONLY
Date FEB 20 2023
City of Lorain
Per
Engineering Dept.

STATE OF OHIO
JAMES RESAR
6361
REGISTERED PROFESSIONAL SURVEYOR

James R Resar, P.E., P.S.

J.A.R. ENGINEERING & SURVEYING, INC.
P.O. BOX 450808
WESTLAKE, OHIO 44145
440-871-8345