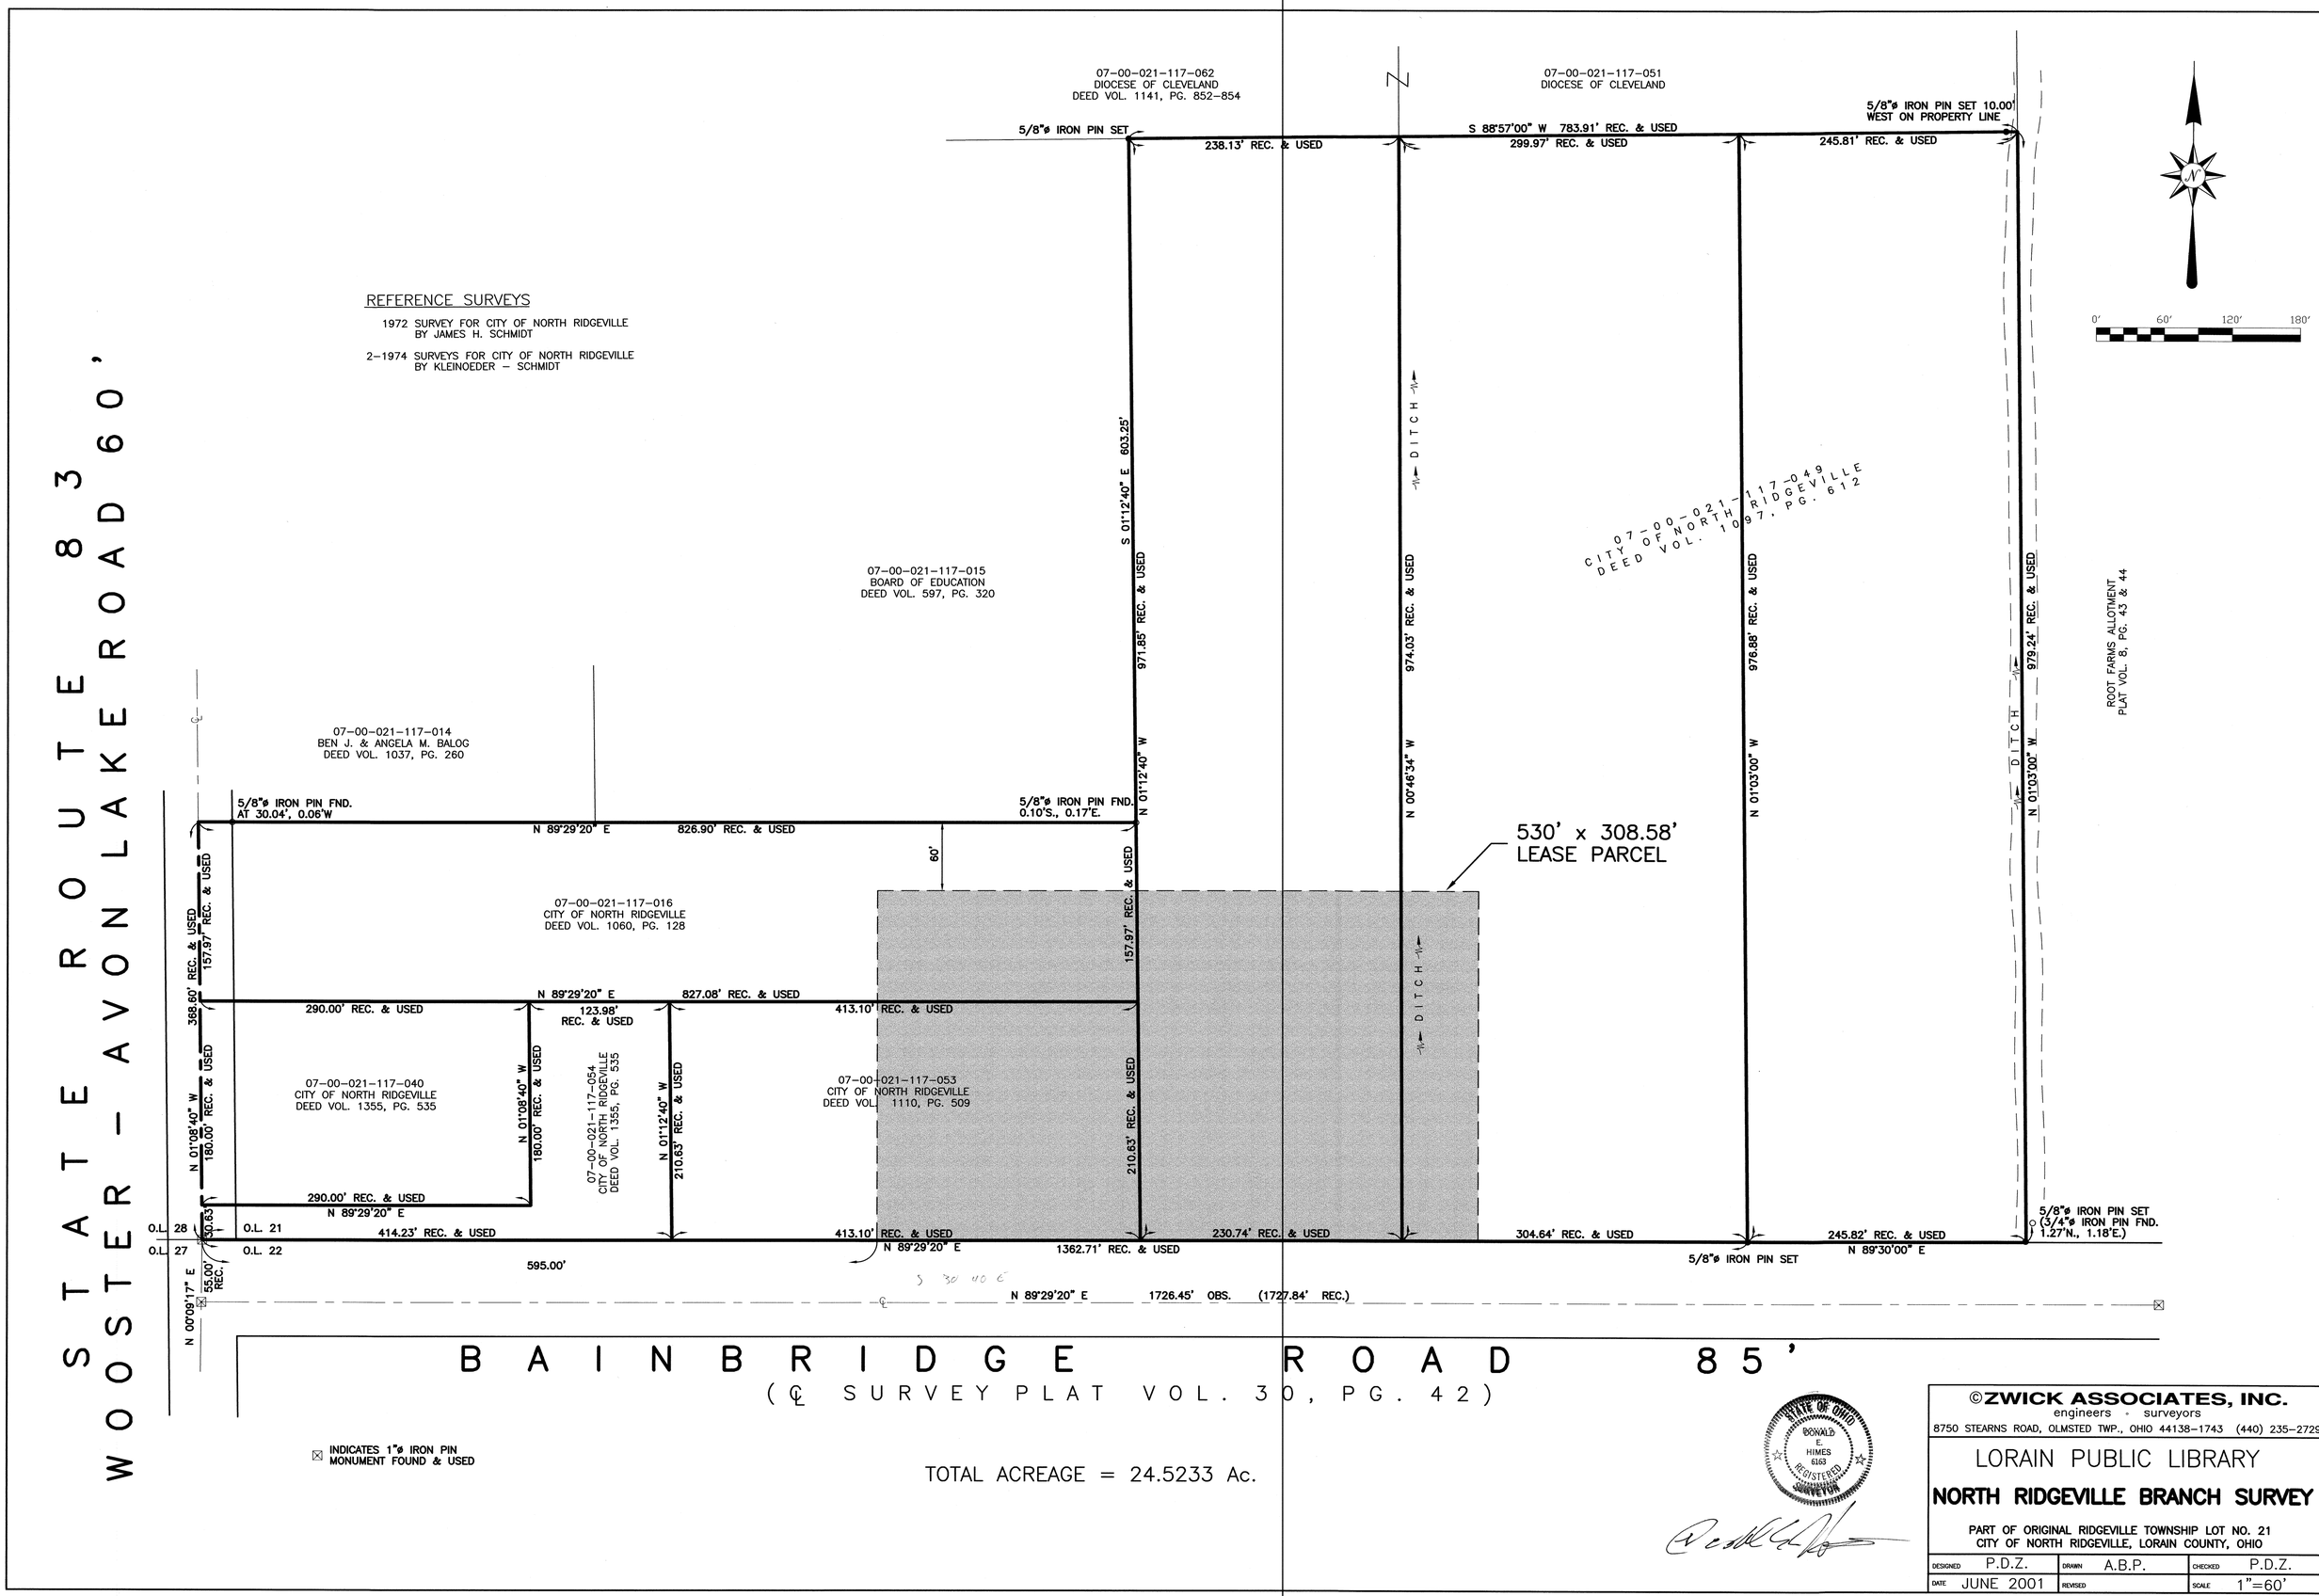

©ZWICK ASSOCIATES, INC.
engineers • surveyors
8750 STEARNS ROAD, OLMSTED TWP., OHIO 44138-1743 (440) 235-2729

LORAIN PUBLIC LIBRARY

NORTH RIDGEVILLE BRANCH SURVEY

PART OF ORIGINAL RIDGEVILLE TOWNSHIP LOT NO. 21
CITY OF NORTH RIDGEVILLE, LORAIN COUNTY, OHIO

DESIGNED	P.D.Z.	DRAWN	A.B.P.	CHECKED	P.D.Z.
DATE	JUNE 2001	REVISED		SCALE	1"=60'

#50966

C:\Projects\LORAIN PUBLIC LIBRARY\DWG\SITE.dwg Fri Jul 06 14:26:21 2001 COPYRIGHT ZWICK ASSOCIATES, INC. (PTS @ STA2)