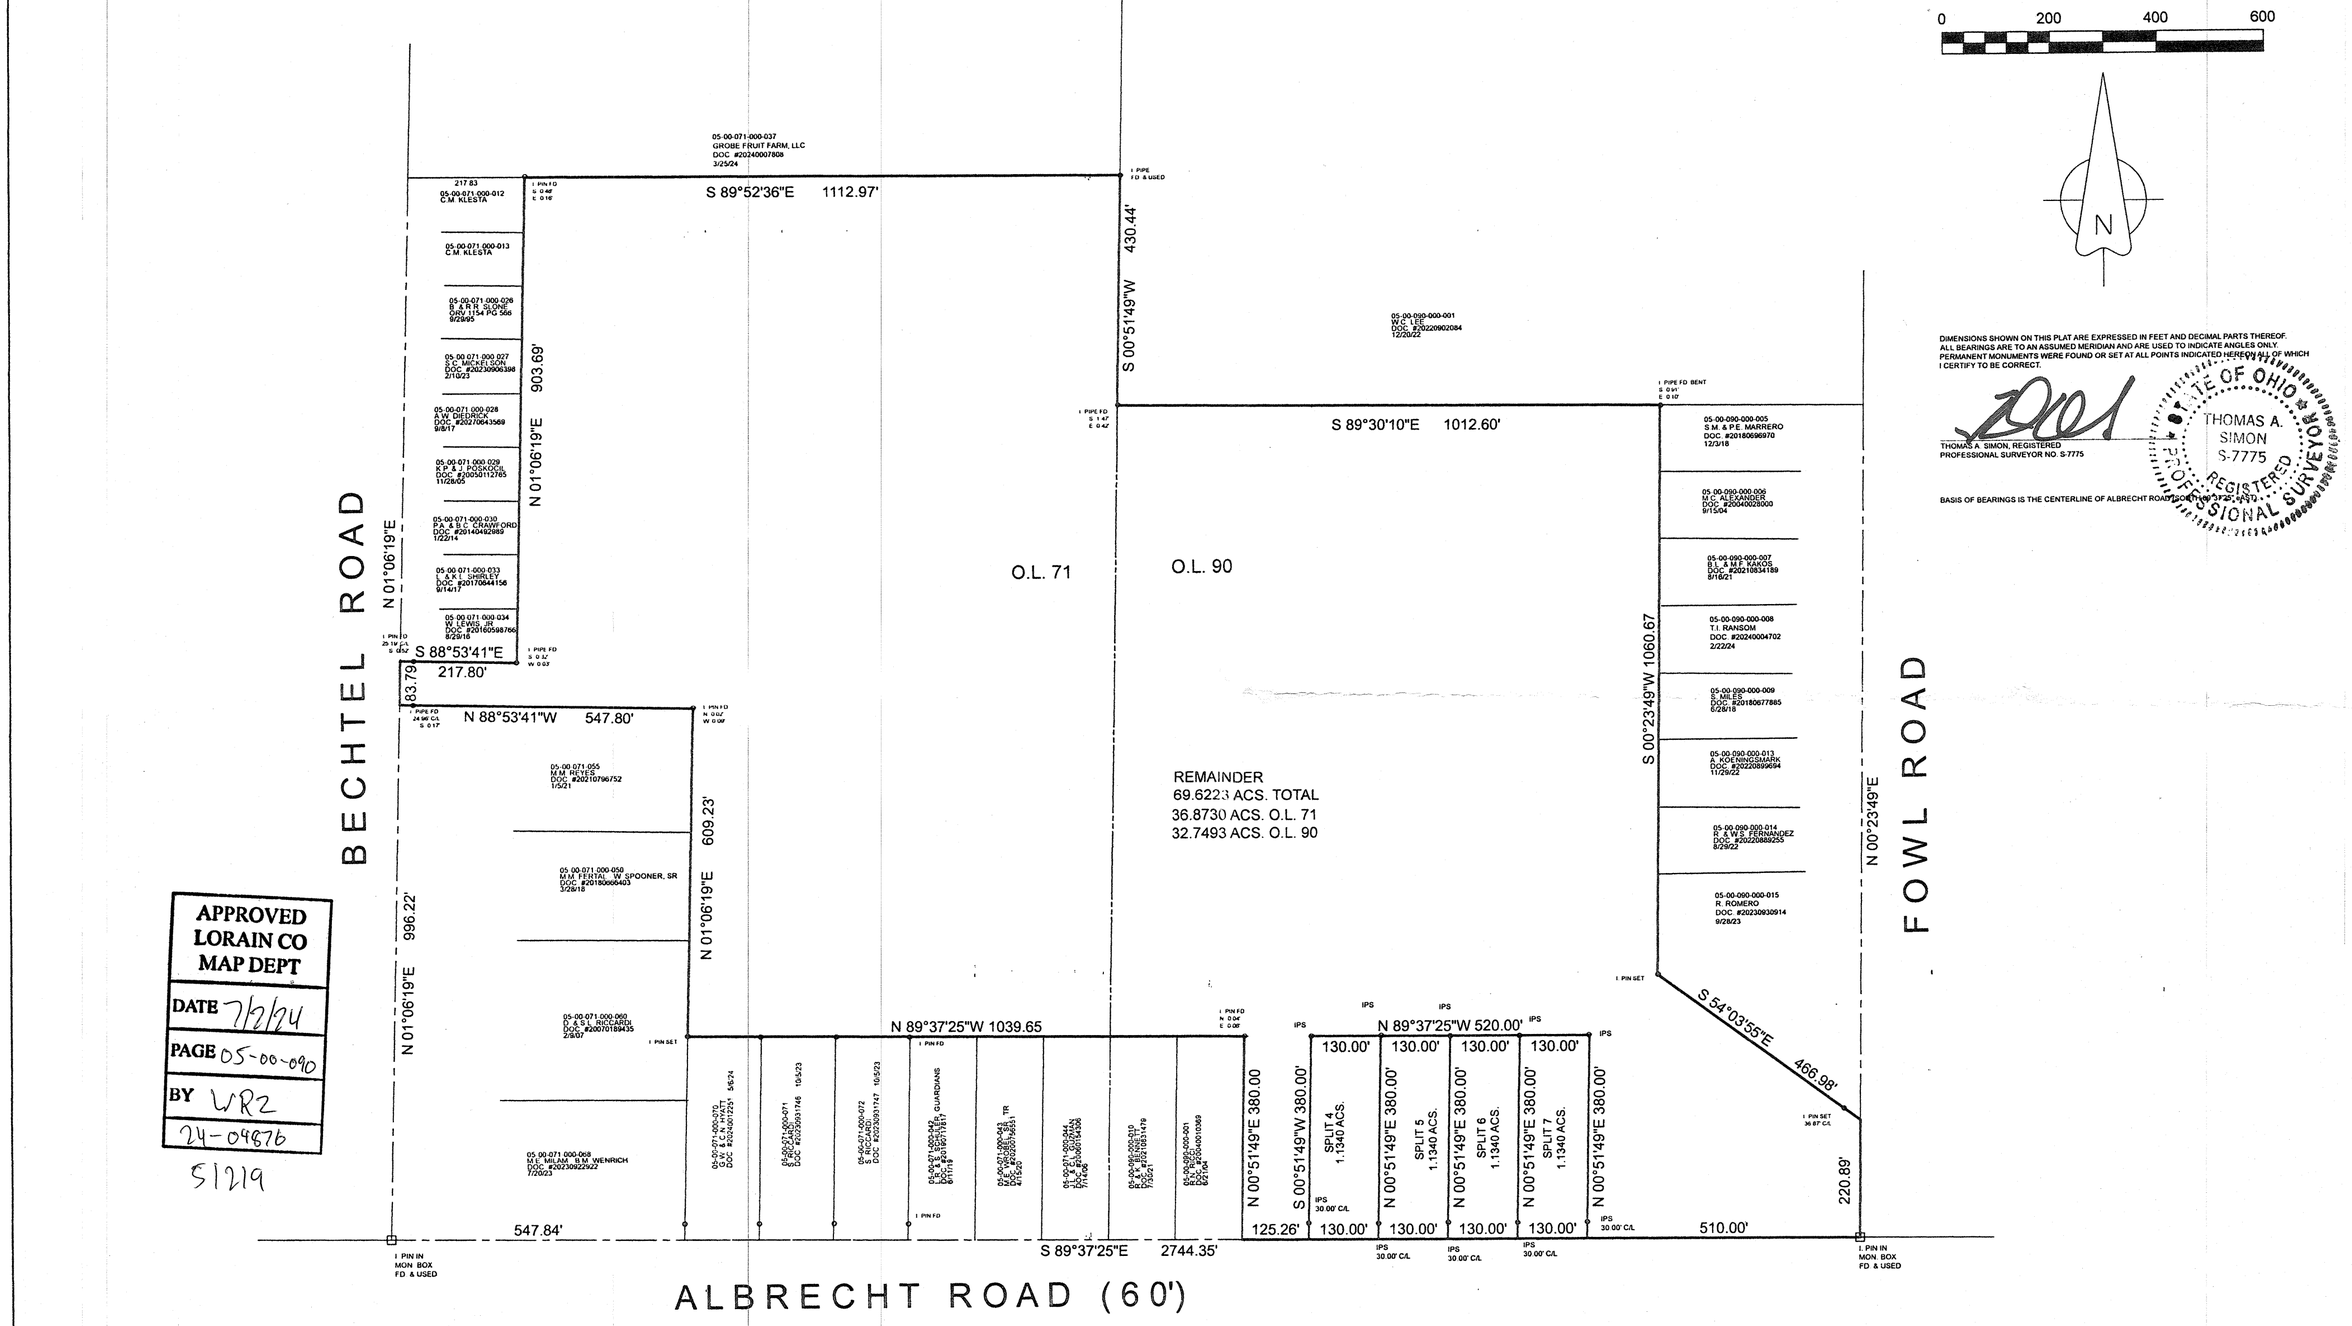

APPROVED
LORAIN CO
MAP DEPT
DATE 7/2/24
PAGE 05-00-090
BY WR2
24-04876
51219

THOMAS SIMON & ASSOCIATES, INC.
PROFESSIONAL LAND SURVEYORS
150 SOUTH LIVE STREET
ELYRIA, OHIO 44035
(440) 327-2600
TASIMON@WINDSTREAM.NET

PLAT OF BOUNDARY SURVEY
AND SPLIT
FOR
LULO, LLC

BEING KNOWN AS PARTS OF
ORIGINAL AMHERST TOWNSHIP LOT NOS. 71 AND 90

COUNTY OF LORAIN STATE OF OHIO
MAY, 2024 SCALE: 1" = 200'

JOB NO. 2023-052