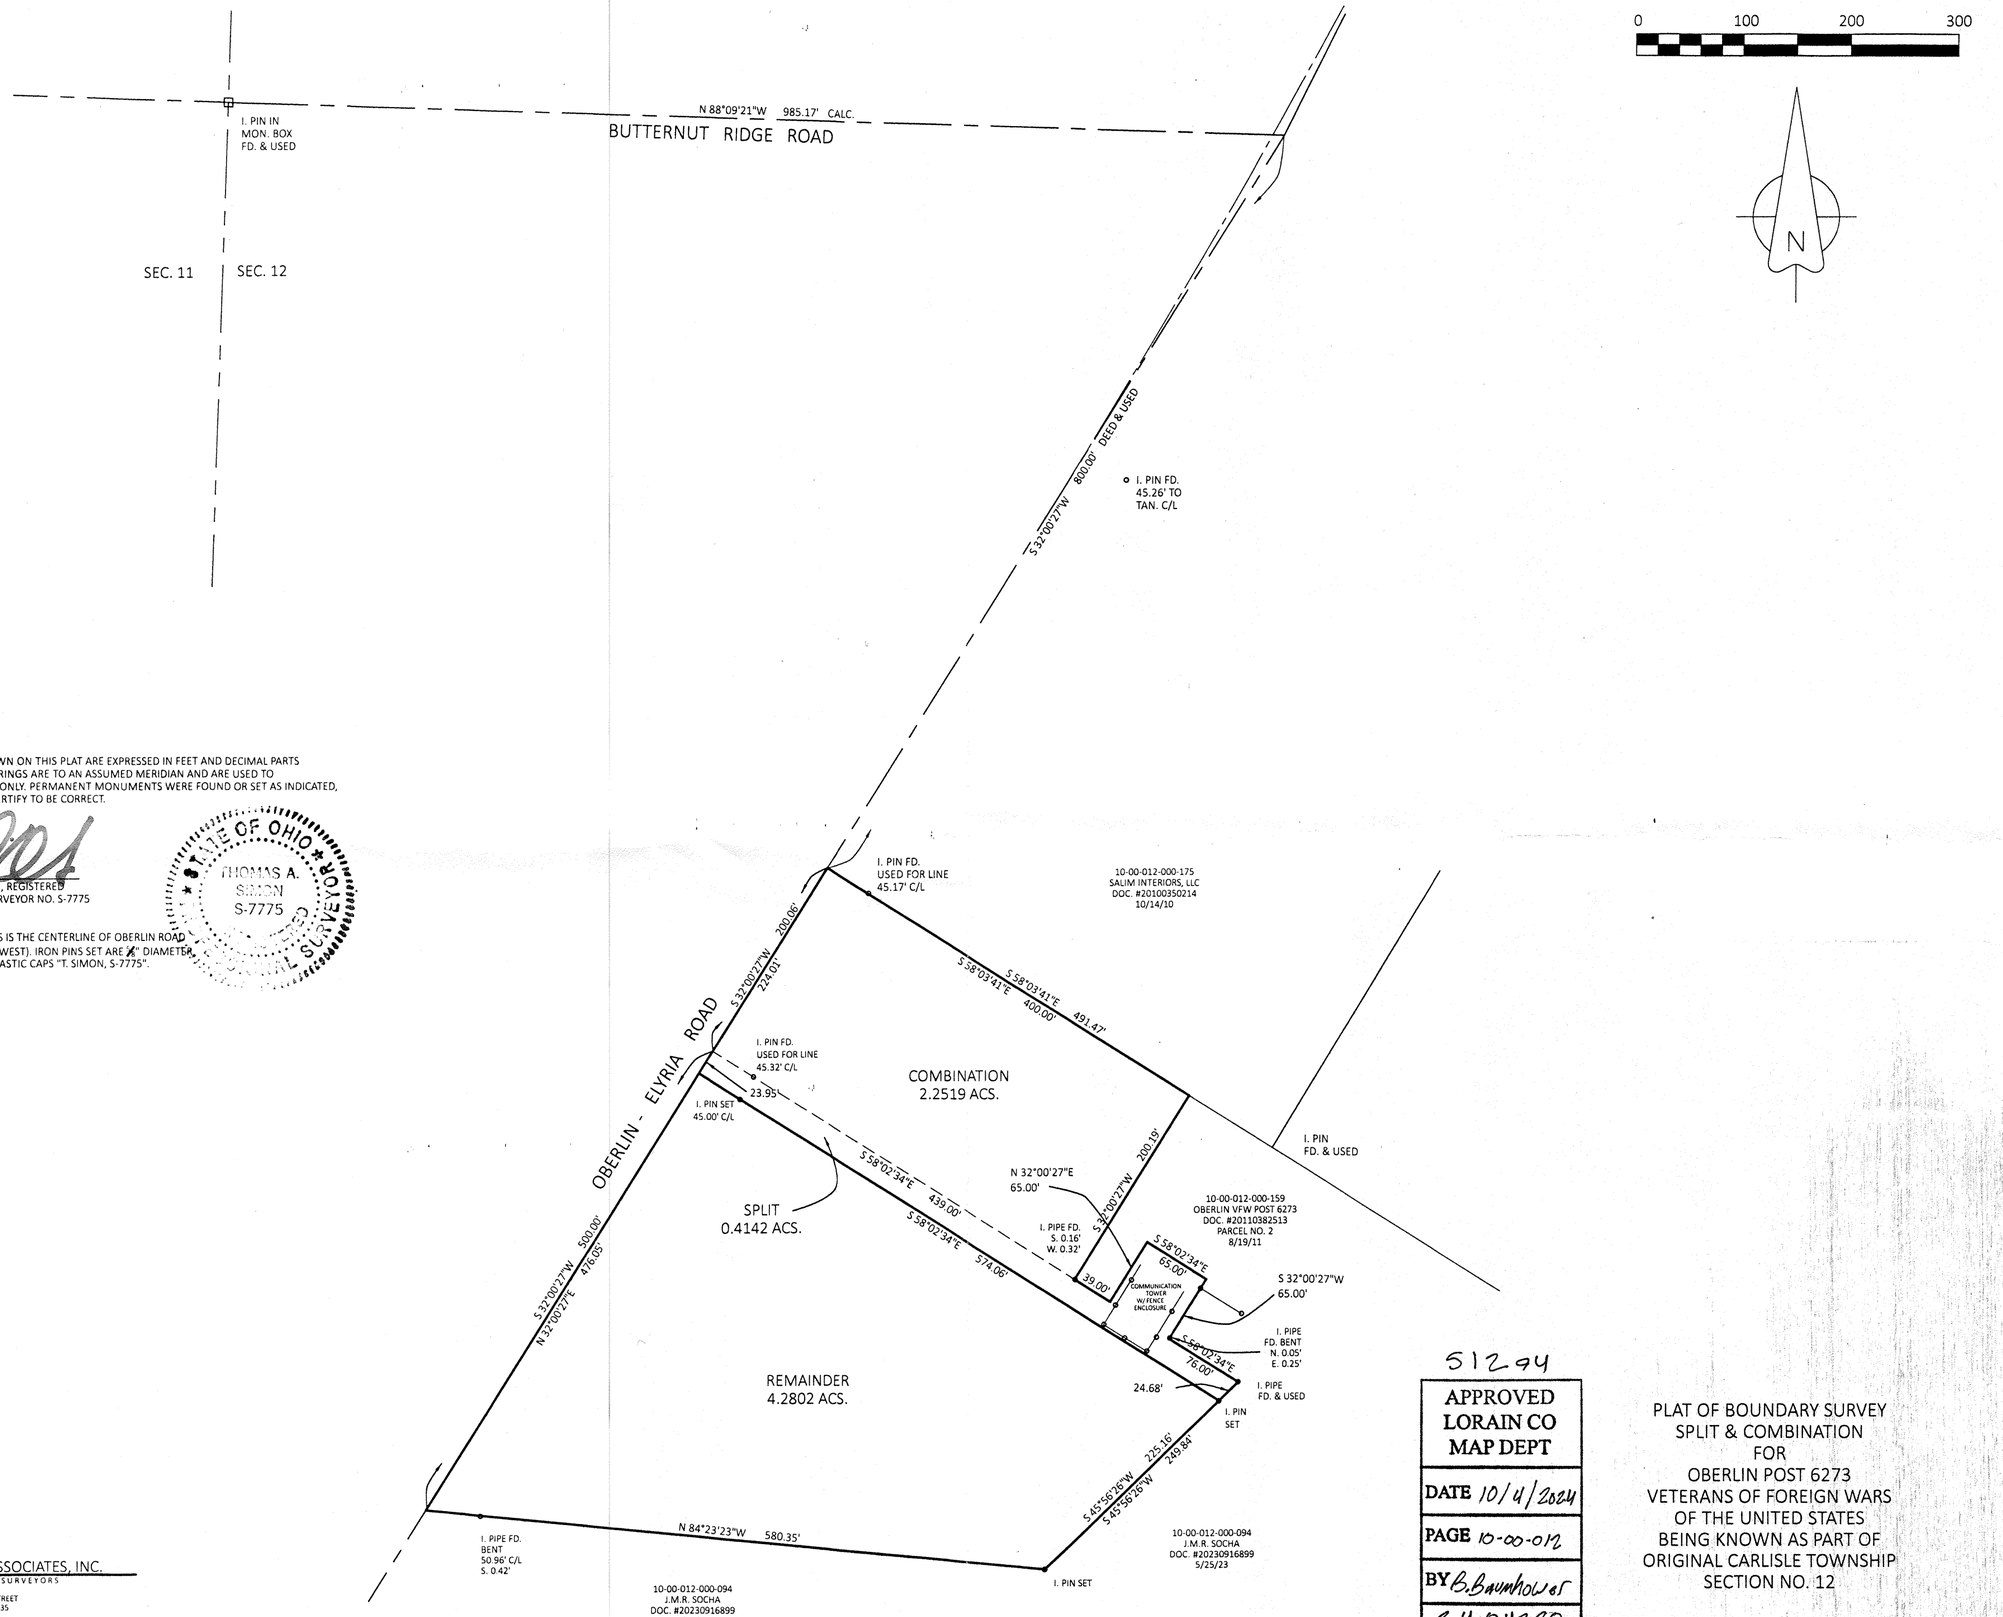

DIMENSIONS SHOWN ON THIS PLAT ARE EXPRESSED IN FEET AND DECIMAL PARTS THEREOF. ALL BEARINGS ARE TO AN ASSUMED MERIDIAN AND ARE USED TO DESCRIBE ANGLES ONLY. PERMANENT MONUMENTS WERE FOUND OR SET AS INDICATED, ALL OF WHICH I CERTIFY TO BE CORRECT.

THOMAS A. SIMON, REGISTERED PROFESSIONAL SURVEYOR NO. S-7775

STATE OF OHIO * THOMAS A. SIMON S-7775 * REGISTERED PROFESSIONAL SURVEYOR

BASIS OF BEARINGS IS THE CENTERLINE OF OBERLIN ROAD (SOUTH 32°00'27" WEST). IRON PINS SET ARE ⅝" DIAMETER, 30" LONG WITH PLASTIC CAPS "T. SIMON, S-7775".

THOMAS SIMON & ASSOCIATES, INC.
PROFESSIONAL LAND SURVEYORS
150 SOUTH OLIVE STREET
ELYRIA, OHIO 44035
(440) 327-2925
TASIMON@WINDSTREAM.NET

51294

APPROVED
LORAIN CO
MAP DEPT
DATE 10/4/2024
PAGE 10-00-012
BY B. Baumhofer
24-04920

PLAT OF BOUNDARY SURVEY
SPLIT & COMBINATION
FOR
OBERLIN POST 6273
VETERANS OF FOREIGN WARS
OF THE UNITED STATES
BEING KNOWN AS PART OF
ORIGINAL CARLISLE TOWNSHIP
SECTION NO. 12

COUNTY OF LORAIN STATE OF OHIO
AUGUST, 2024 SCALE: 1" = 100'

JOB NO. 2024-074