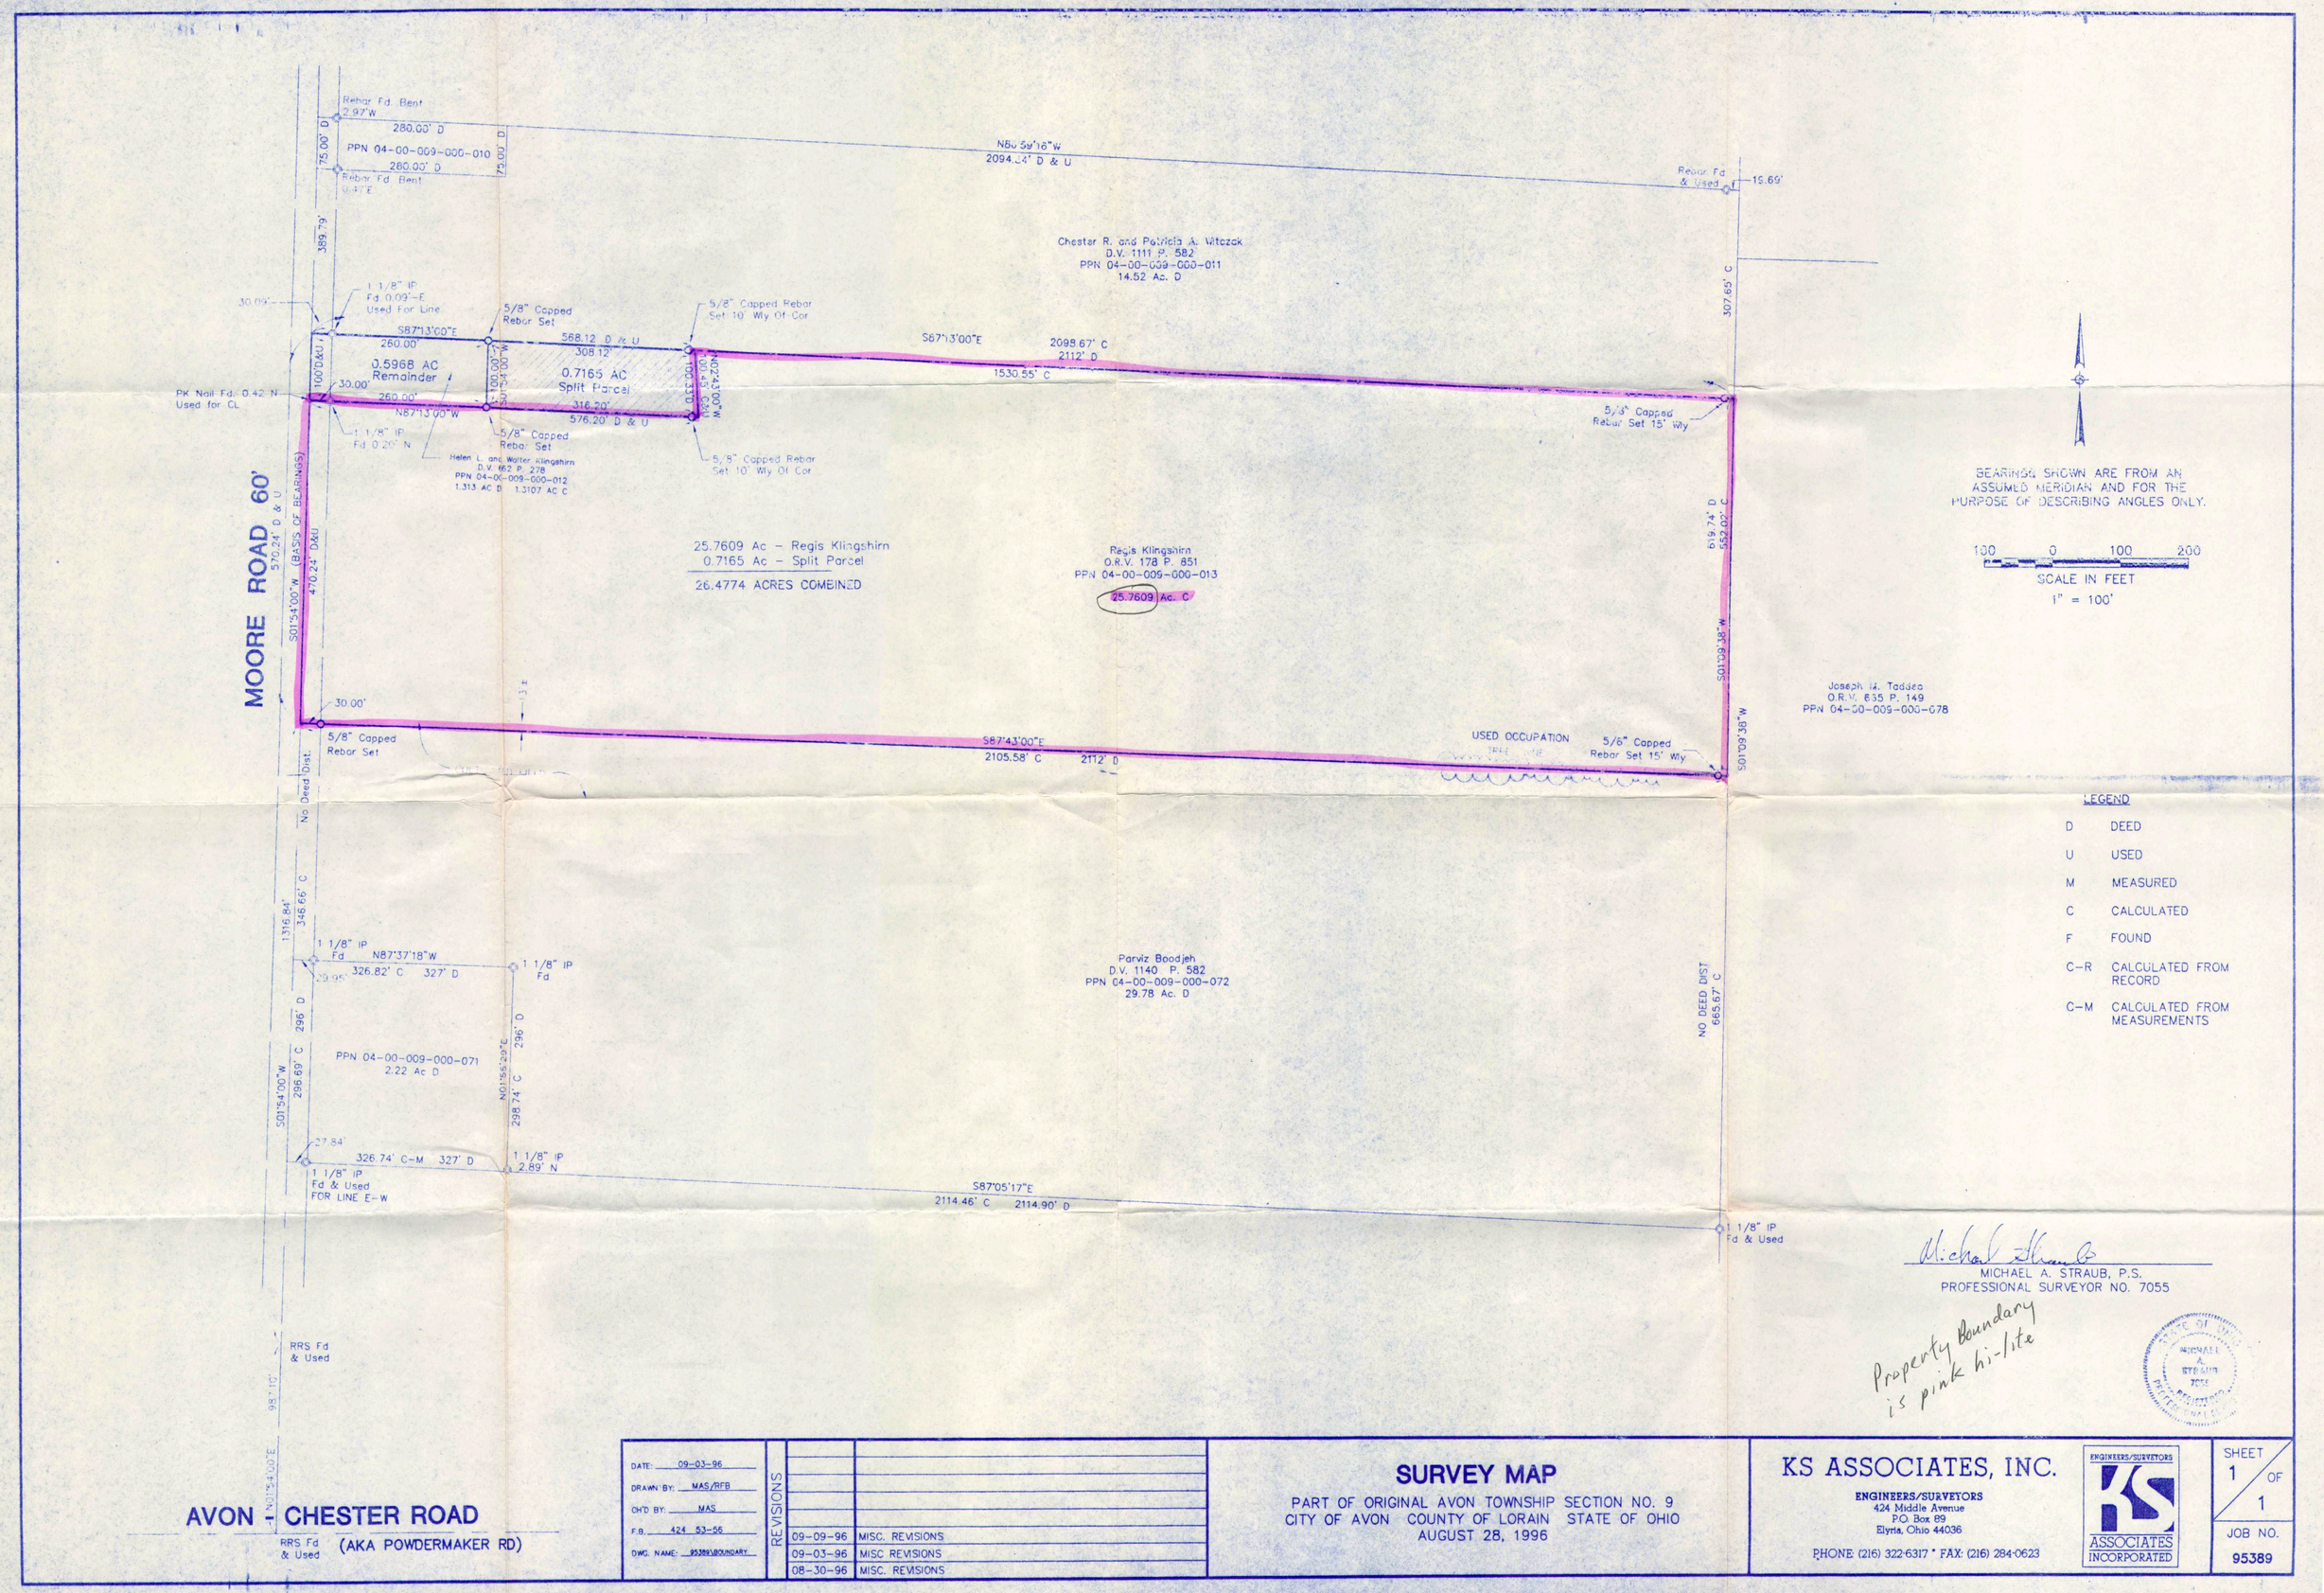

LEGEND

D	DEED
U	USED
M	MEASURED
C	CALCULATED
F	FOUND
C-R	CALCULATED FROM RECORD
C-M	CALCULATED FROM MEASUREMENTS

MICHAEL A. STRAUB, P.S.
PROFESSIONAL SURVEYOR NO. 7055

Property Boundary is pink hi-lite

STATE OF OHIO MICHAEL A. STRAUB 7055 REGISTERED PROFESSIONAL SURVEYOR

DATE: 09-03-96
DRAWN BY: MAS/RFB
CH'D BY: MAS
F.B. 424 53-56
DWG. NAME: 95389\BOUNDARY

REVISIONS

09-09-96	MISC. REVISIONS
09-03-96	MISC REVISIONS
08-30-96	MISC. REVISIONS

SURVEY MAP

PART OF ORIGINAL AVON TOWNSHIP SECTION NO. 9
CITY OF AVON COUNTY OF LORAIN STATE OF OHIO
AUGUST 28, 1996

KS ASSOCIATES, INC.
ENGINEERS/SURVEYORS
424 Middle Avenue
P.O. Box 89
Elyria, Ohio 44036
PHONE (216) 322-6317 * FAX: (216) 284-0623
ENGINEERS/SURVEYORS KS ASSOCIATES INCORPORATED

SHEET 1 OF 1

JOB NO. 95389